PART OF THE S.W. 1/4 OF SECTION 11, T.5N.,R.2W., S.L.B.&M.

VALLEY VIEW ACRES SUBDIVISION NO. 2

TAXING UNIT: 41

IN ROY CITY

SCALE: 1" = 50'

ROY WATER CONSERVANCY SUBDISTRICT PREFIX: 08-082
NORTH DAVIS COUNTY SEWER DISTRICT

EXCEPT WHERE OTHERWISE SHOWN, ALL LOTS ARE OWNED BY:
GLADE B. NIELSEN
& W/F ALPHA F.

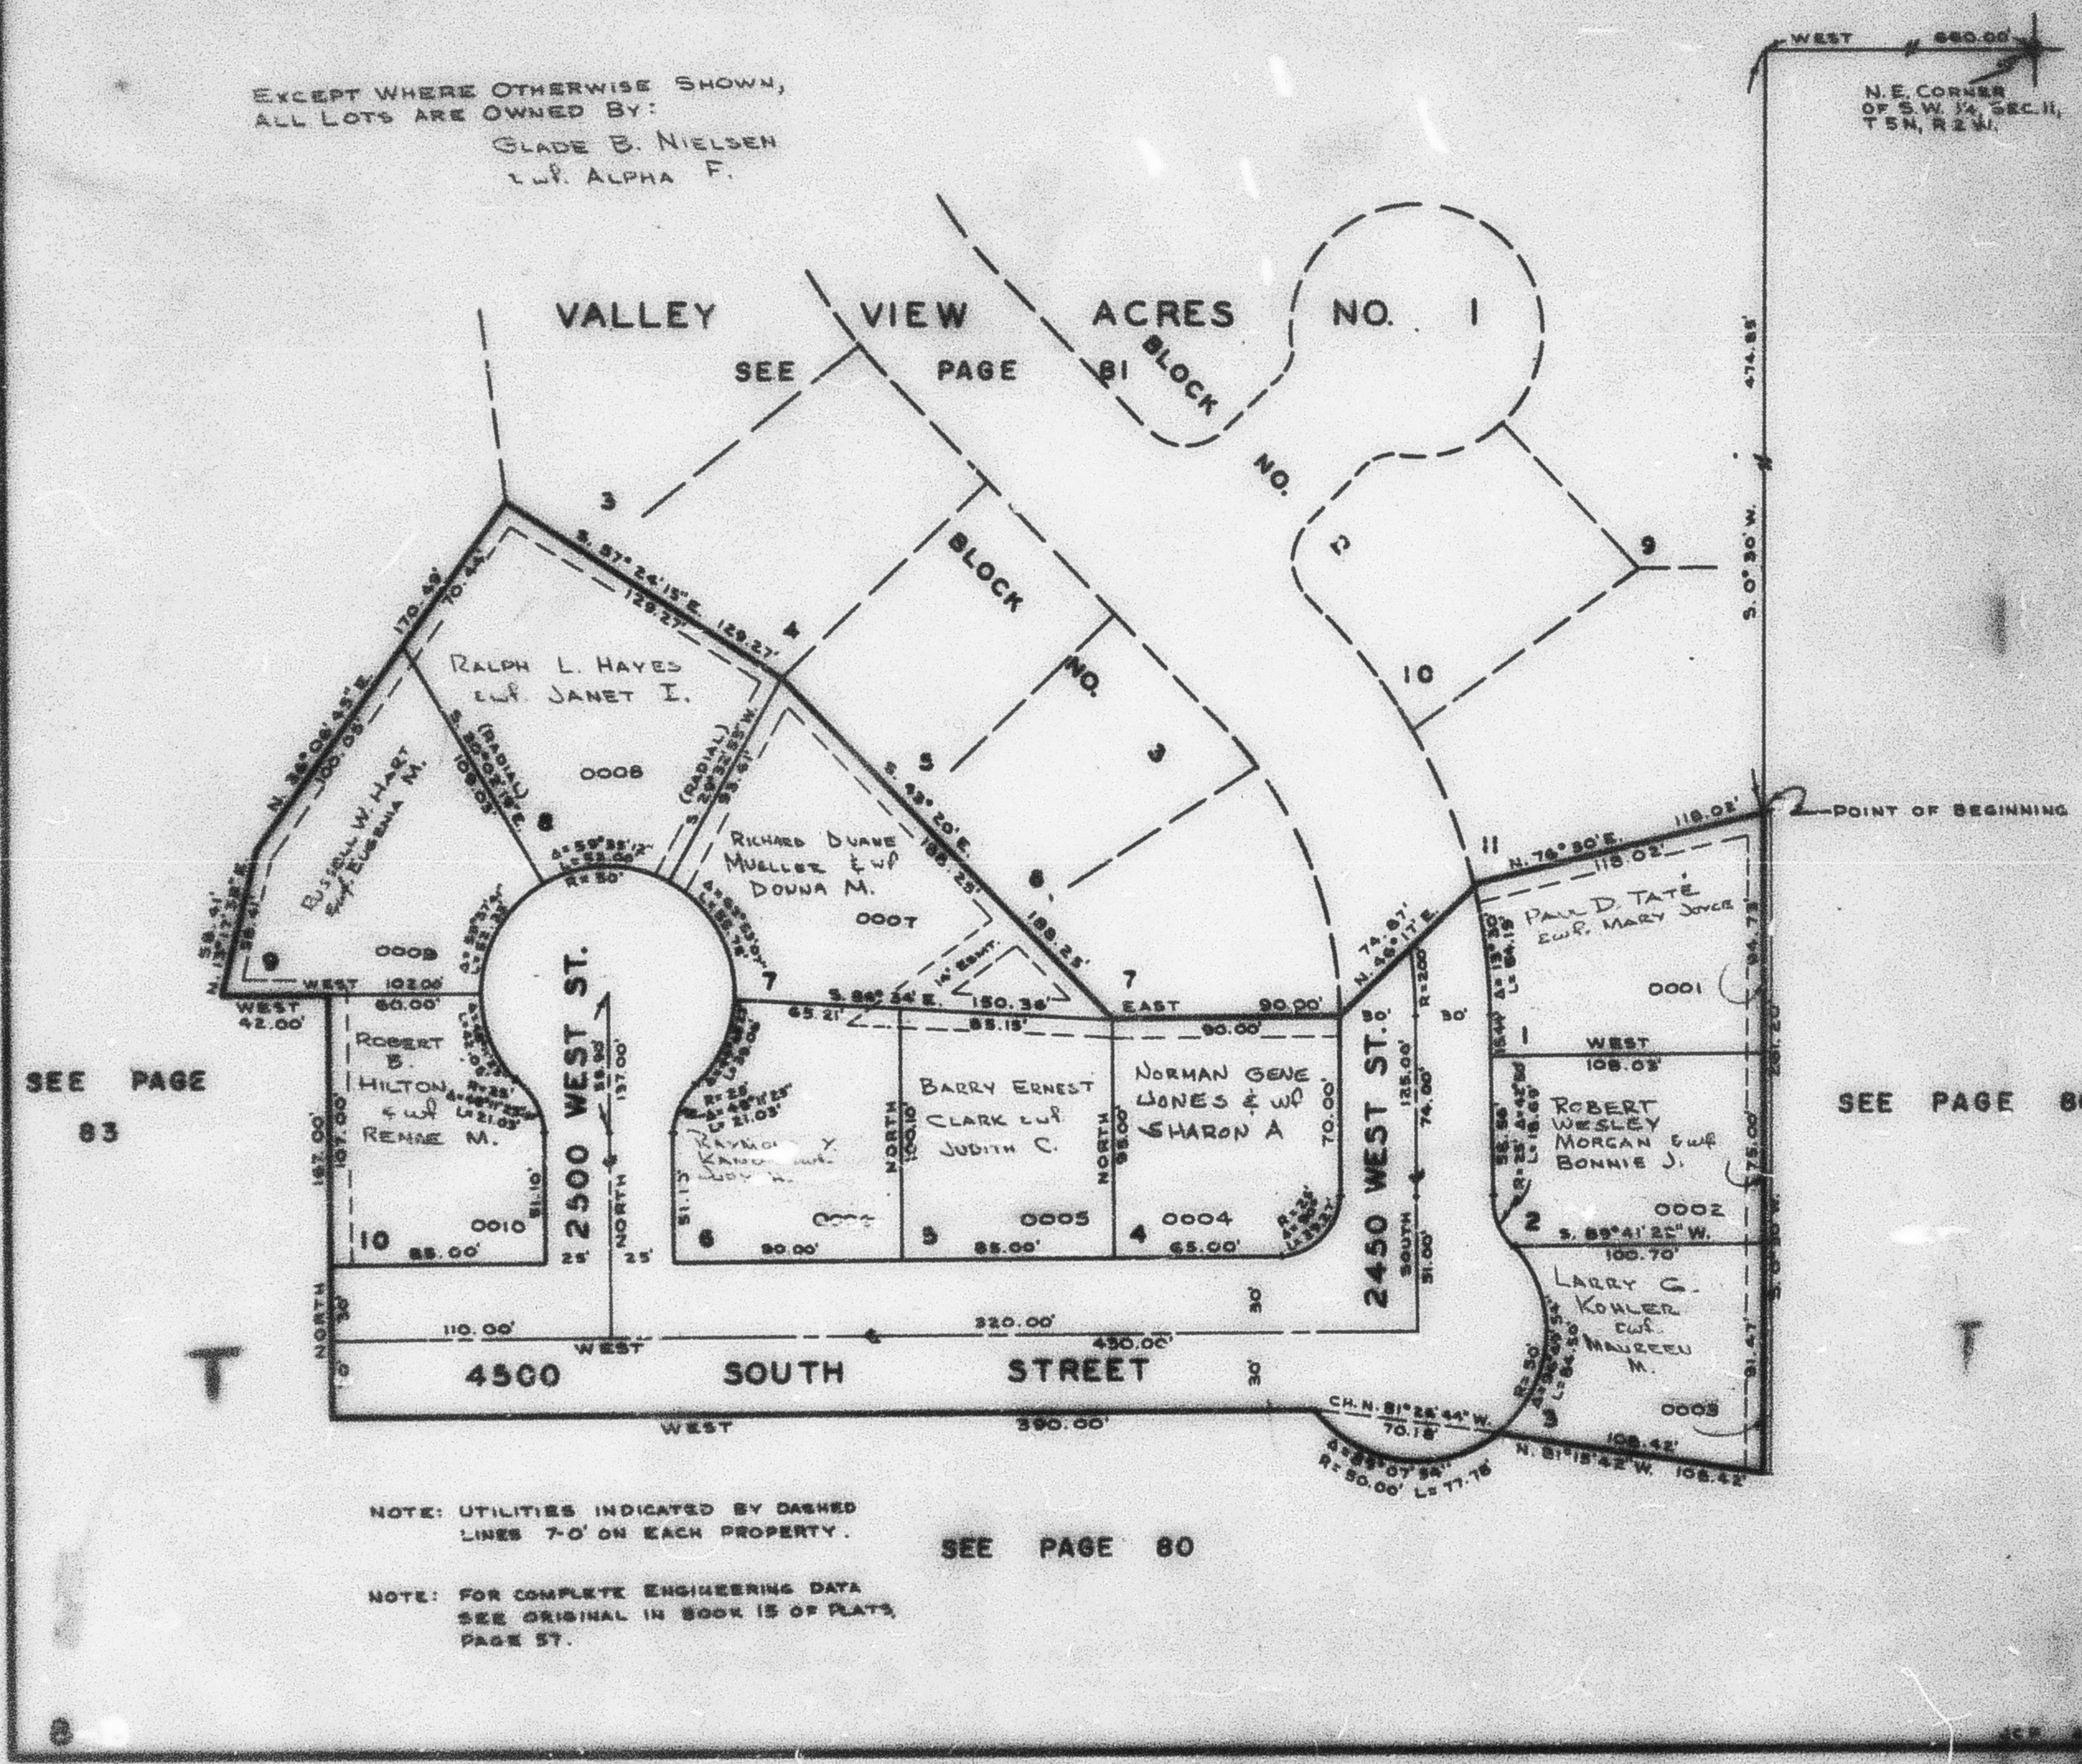

NOTE: UTILITIES INDICATED BY DASHED LINES 7-0' ON EACH PROPERTY.

NOTE: FOR COMPLETE ENGINEERING DATA SEE ORIGINAL IN BOOK 15 OF PLATS, PAGE 57.

SEE PAGE 80