

PART OF THE W 1/2 OF SECTION 11, T.5N.R.2W., S.L.B.&M.

83

VALLEY VIEW ACRES SUBDIVISION NO. 3


TAXING UNIT 41

IN ROY CITY

PREFIX: 08-083

SCALE 1"=80'

EXCEPT WHERE OTHERWISE SHOWN, ALL LOTS
ARE OWNED BY CLAUDE E. NIELSEN
OF ALPHA F

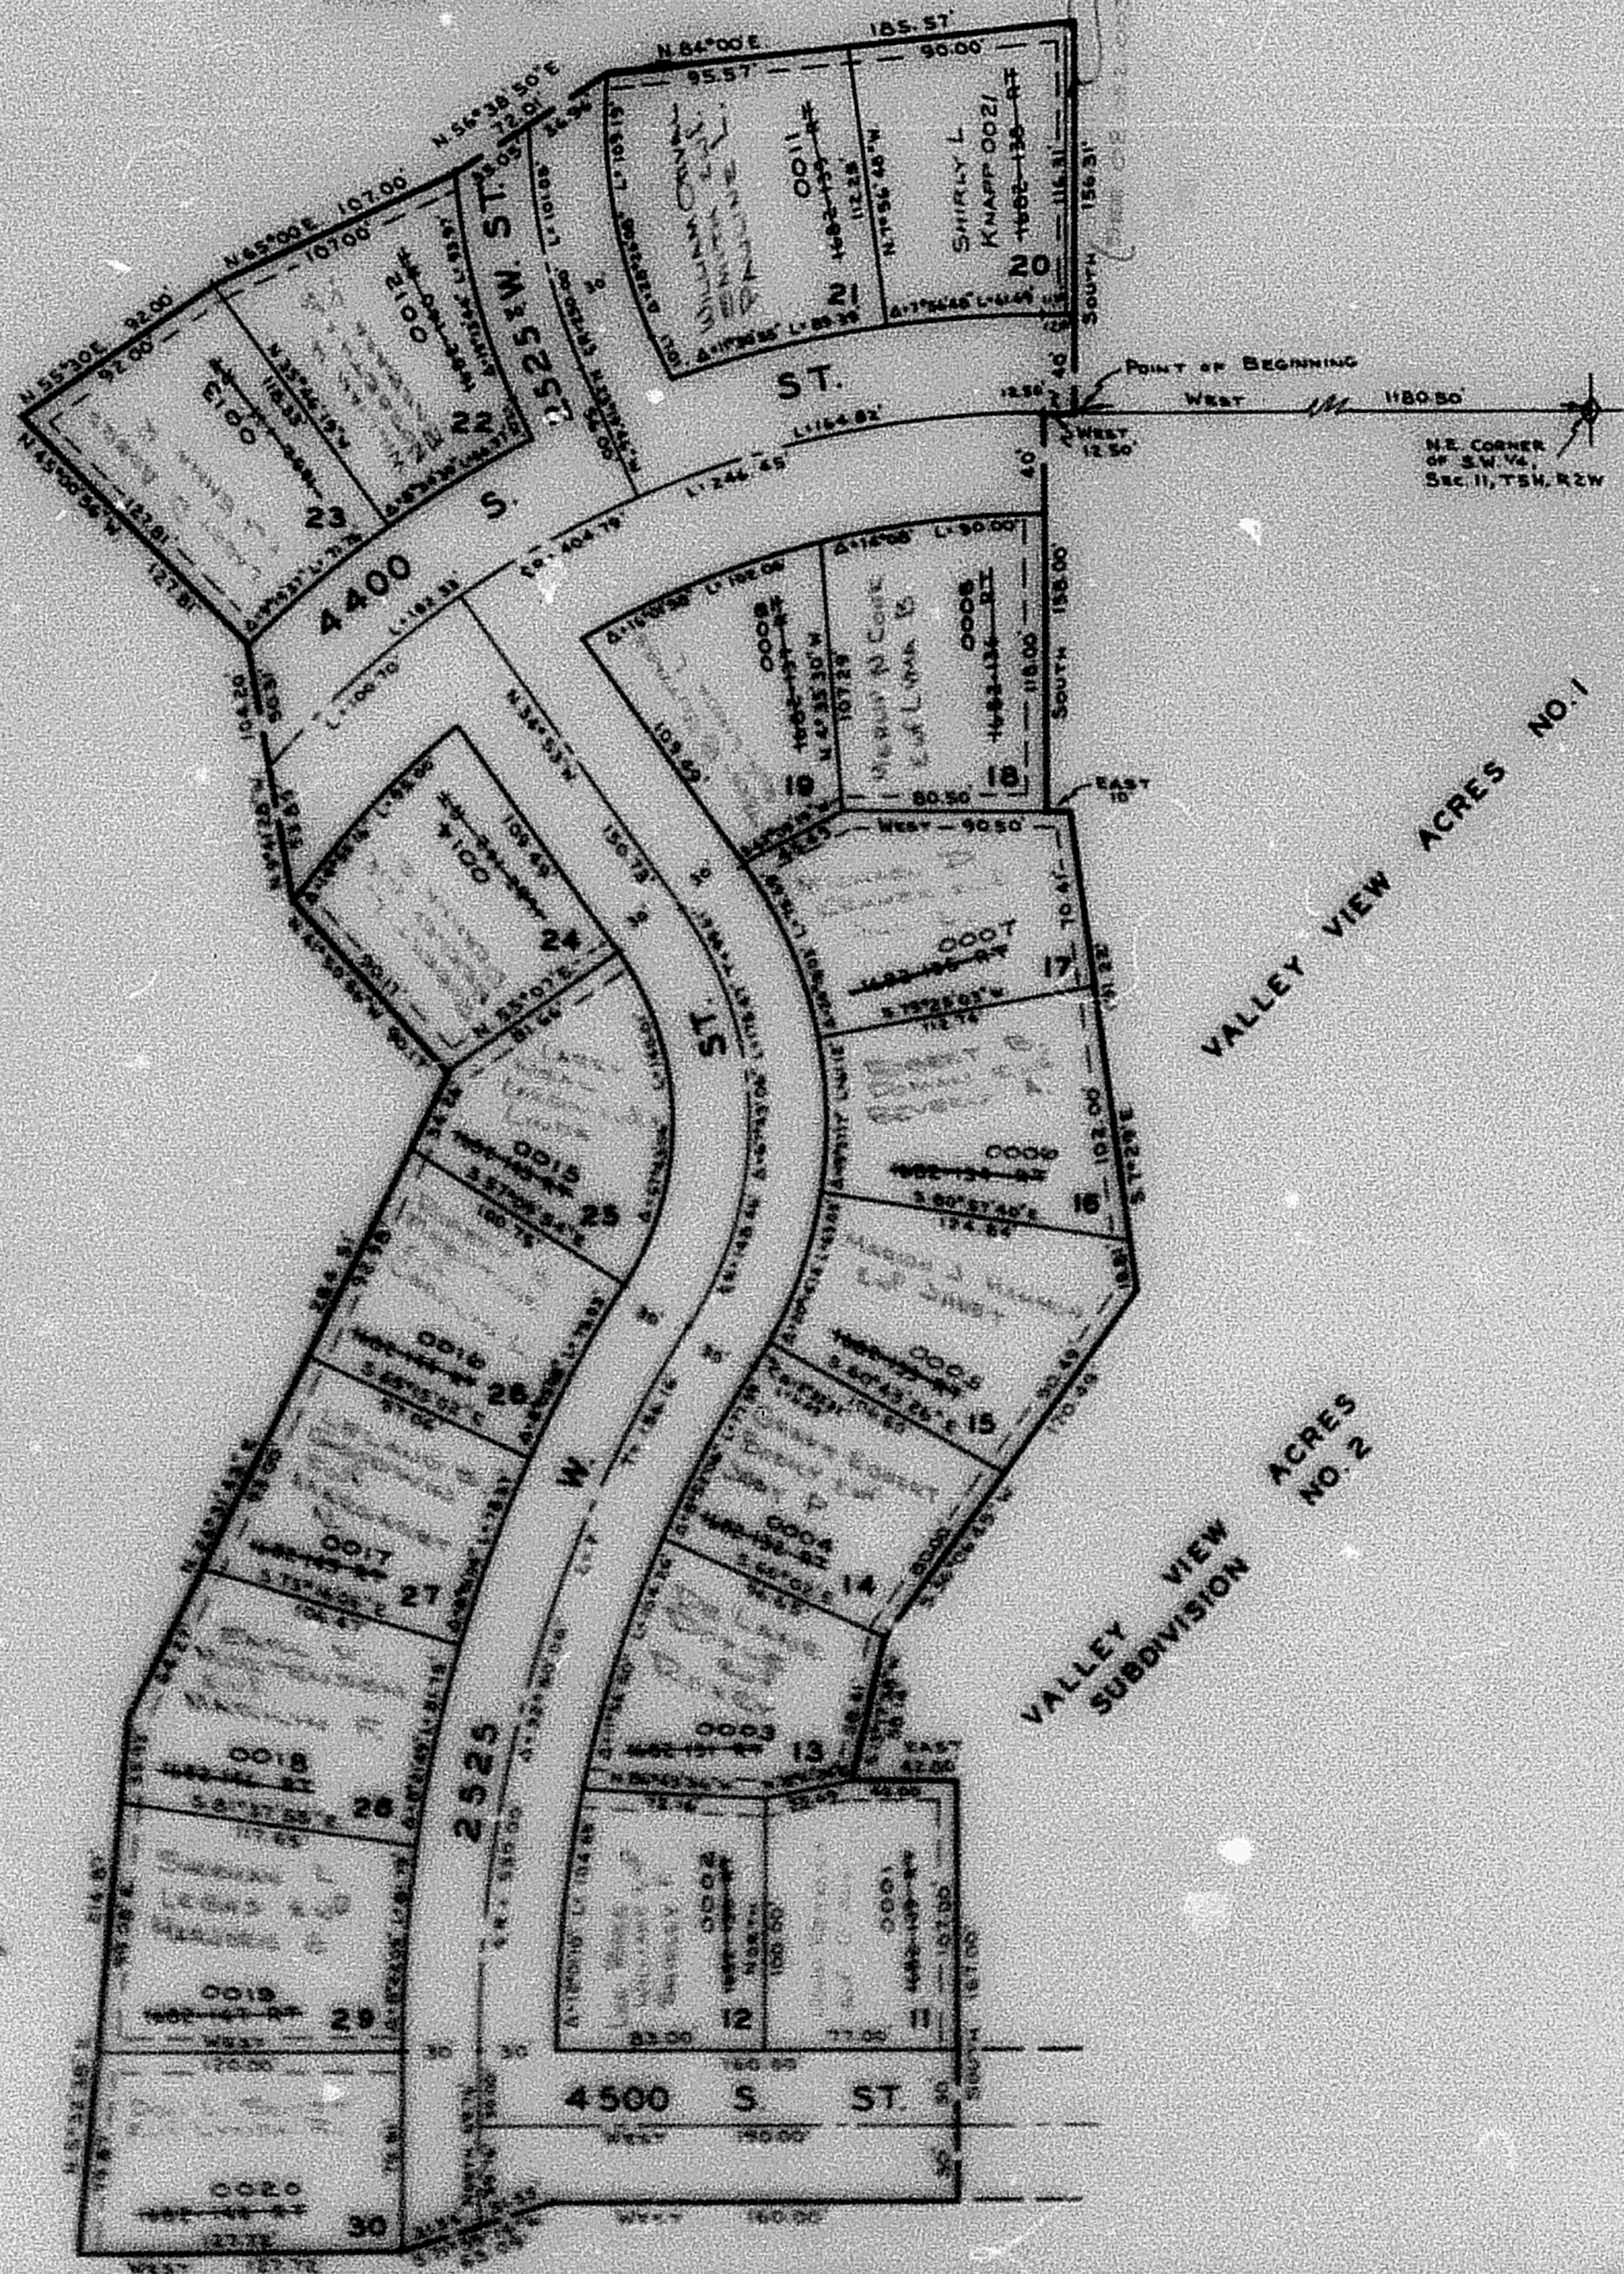

NOTE: EASEMENTS, EASEMENTS, EACH SIDE
OF PROPERTY, AS INDICATED BY
DASHED LINE.

NOTE: SEE ORIGINAL PLAT IN BOOK 13,
PAGE 88 FOR COMPLETE ENGINEERING
DATA.

VALLEY VIEW ACRES NO. 1

VALLEY VIEW
SUBDIVISION
ACRES NO. 2