PART OF S.W. 1/4 OF SEC. 12., T.5N., R.2W., S.L.B. & M.

HEREFORDSHIRE

BLOCK 2, LOTS 24-34

IN ROY CITY

TAXING UNIT: 41

SCALE 1"=50'

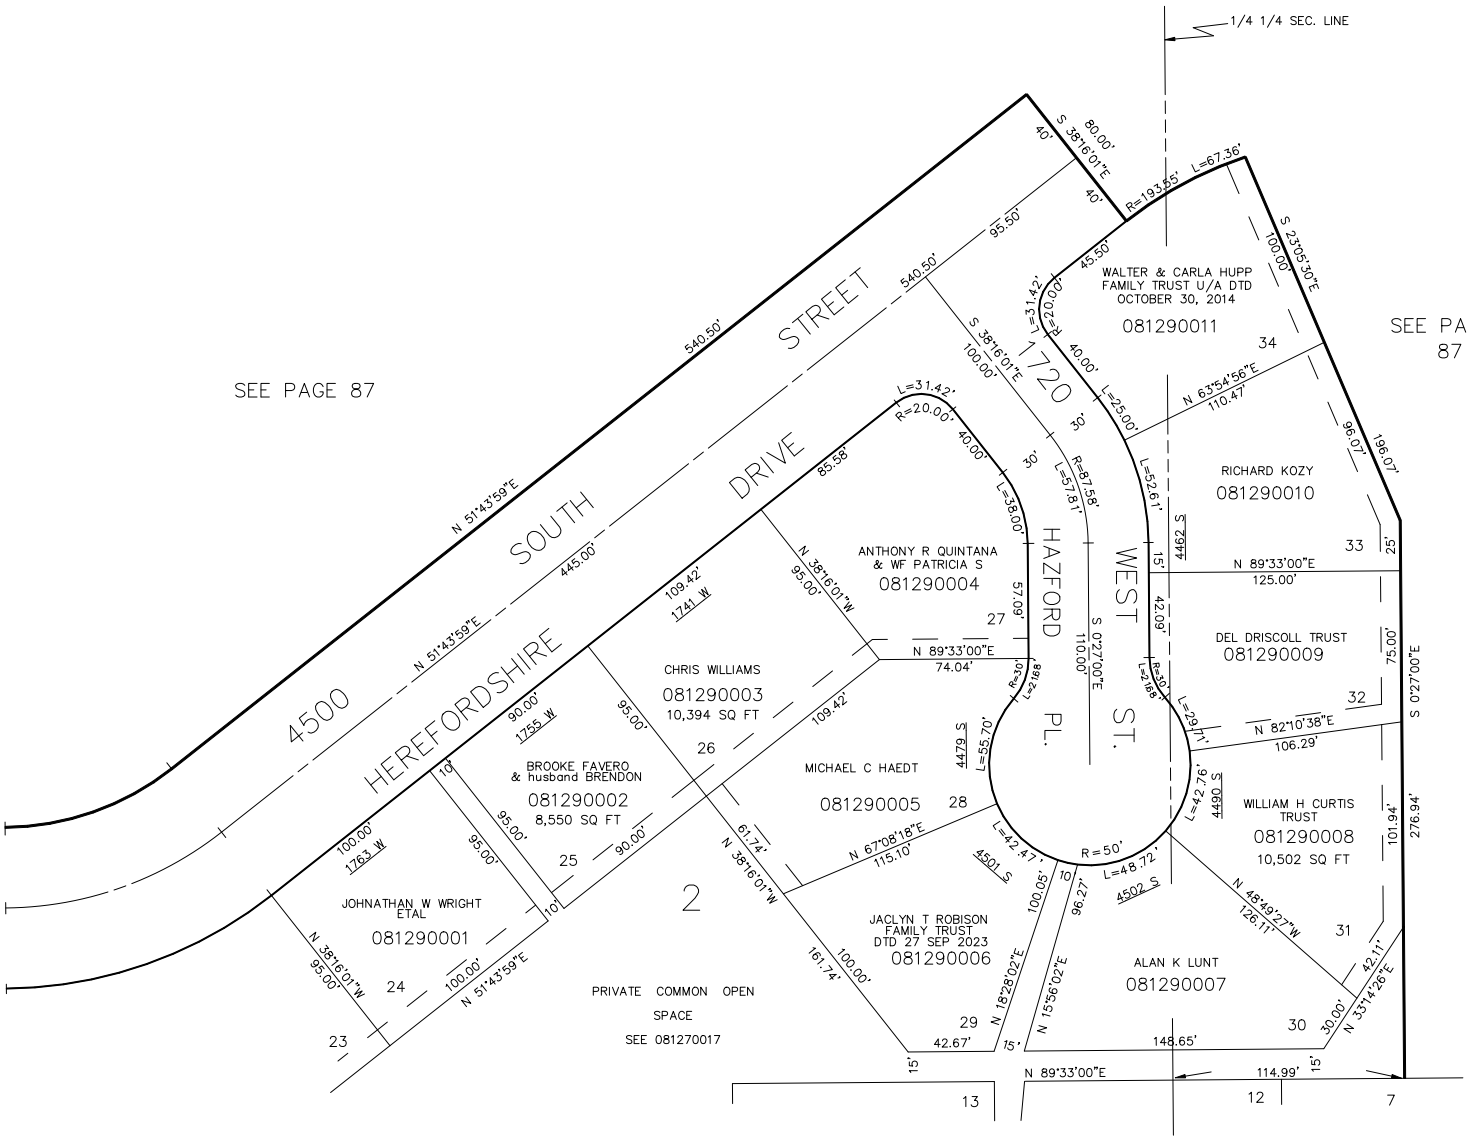

FOR COMPLETE ENG. DATA SEE ORIGINAL DEDICATION PLAT IN BOOK 17, PAGE 60 OF RECORDS.

10' UTILITY & IRRIGATION EASEMENTS SHOWN BY DASHED LINES.

ALL LOTS & PRIVATE COMMON OPEN SPACES SHALL BE SUBJECT TO A 10' UTILITY & IMPROVEMENTS EASEMENT ON ALL SIDES WHICH ARE BOUNDED BY STREETS.

FOR TAX PURPOSES ONLY