

PART OF S.E. 1/4 SEC. 9, T.5N., R.2W., S.L.B. & M.

164

FOXGLEN SUBDIVISION NO. 6

LOTS 128 TO 145

TAXING UNIT - 40

PHASE NO. 6
"TWINHOMES" P.R.U.D.
IN ROY CITY
SCALE 1"=50'


PREFIX - 08 - 164

SEE PAGE 50-2

SEE PAGE 169

SEE PAGE 169

SEE PAGE 165

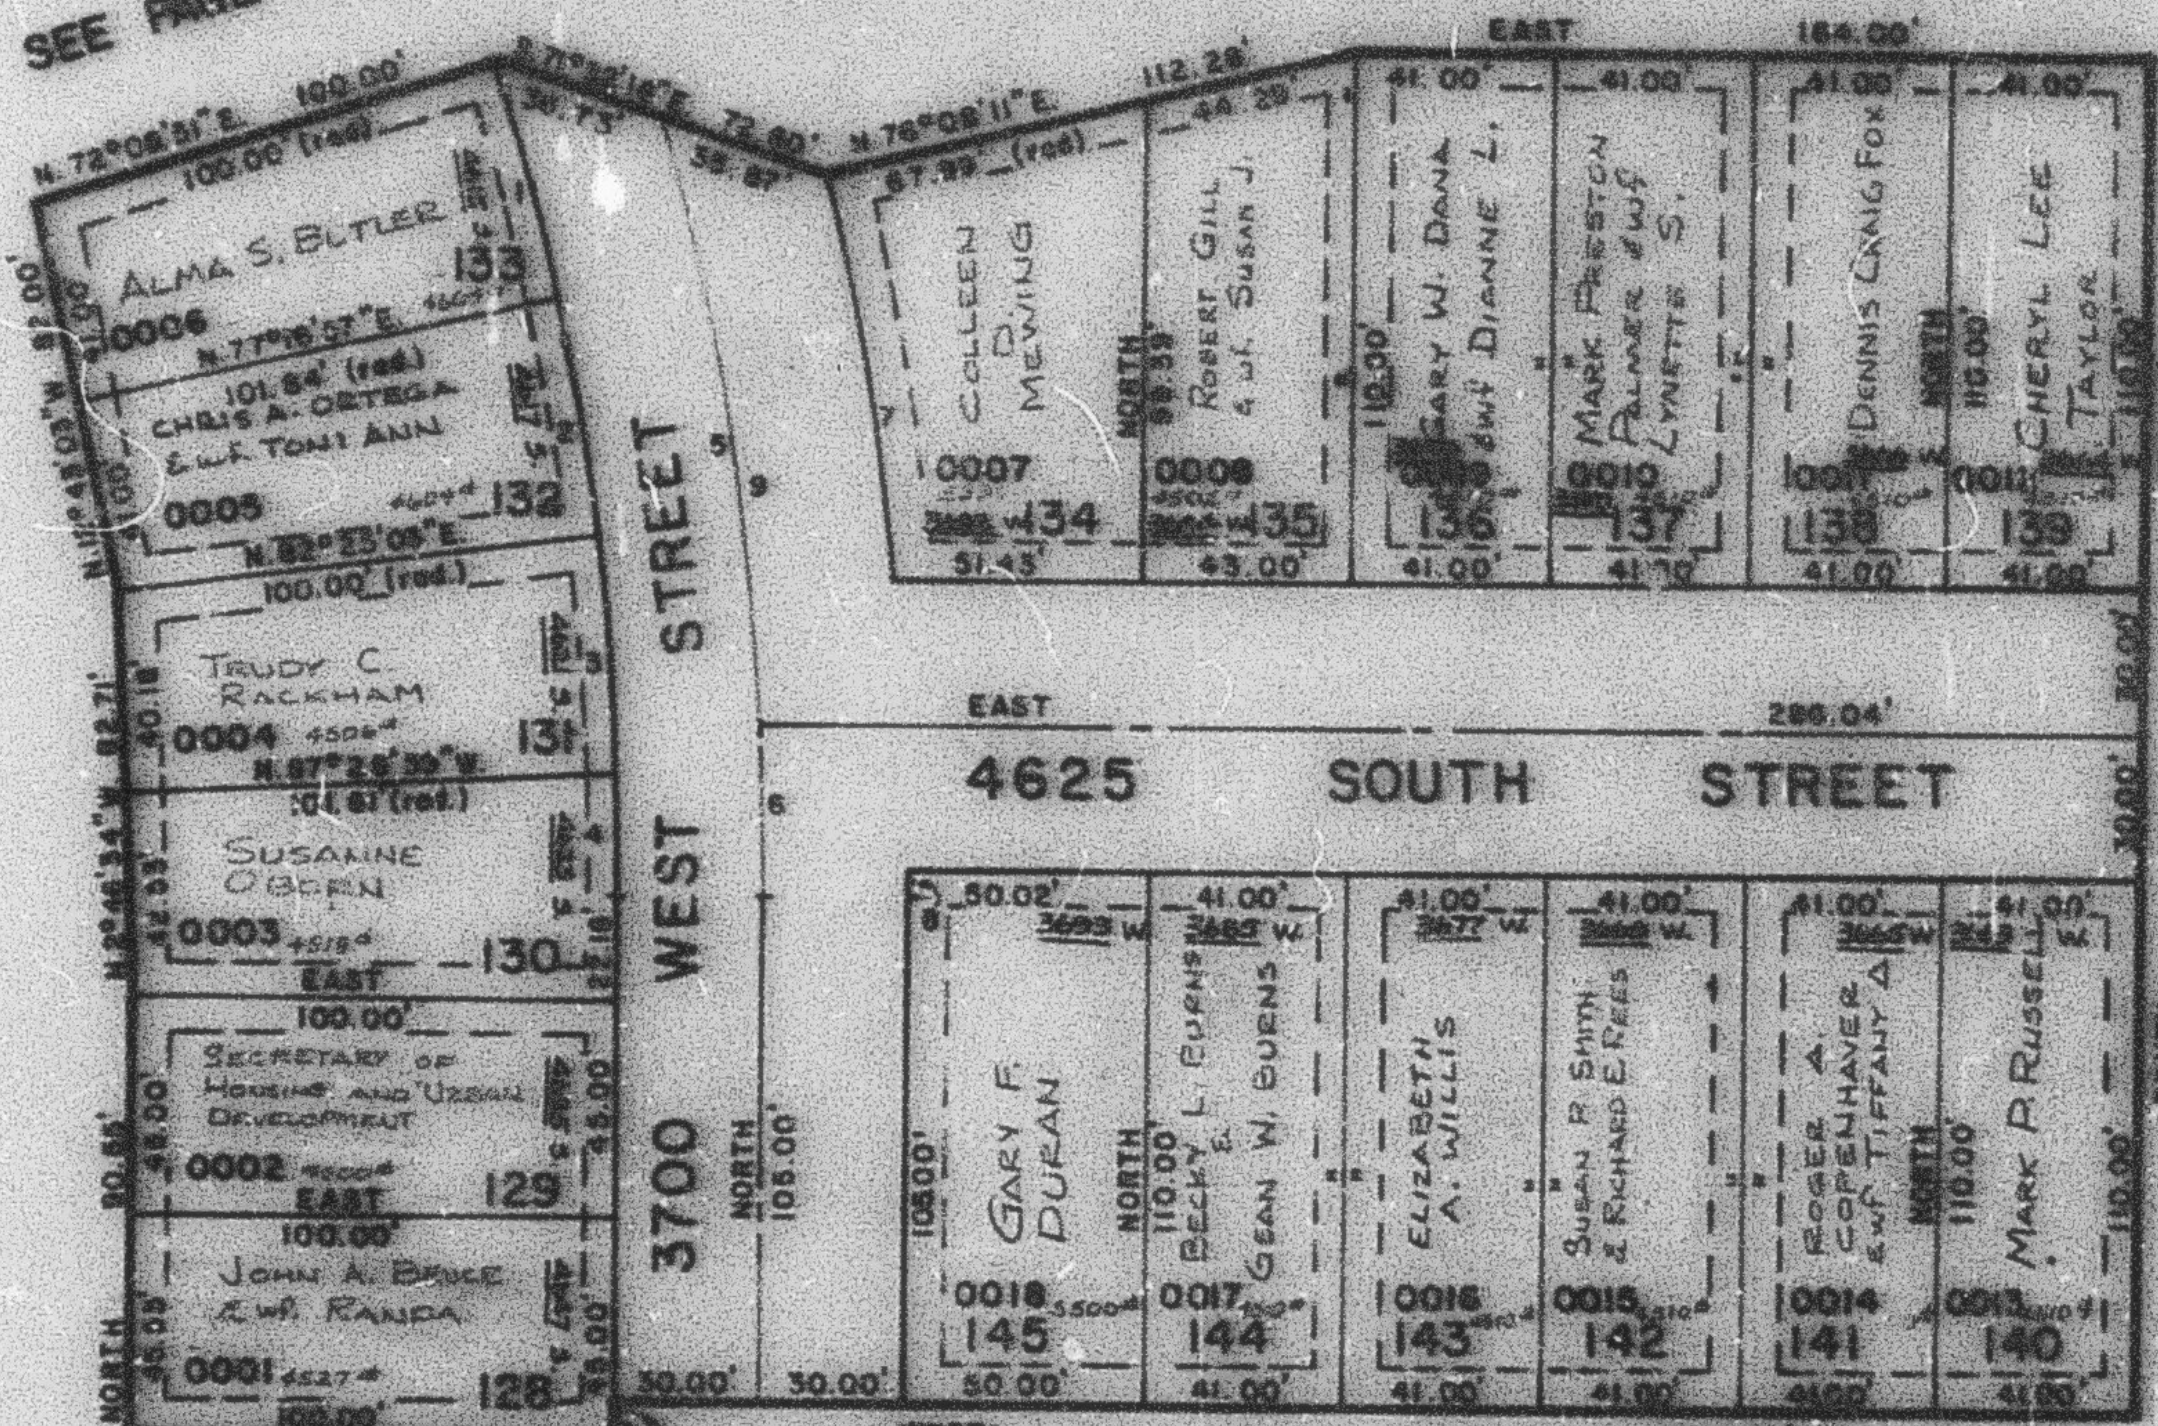

CURVE	DATA			
1	2	3	4	
A=5°08'06"	5°08'06"	5°01'56"	2°35'01"	
R=558.08'	558.08'	558.08'	558.08'	
L=50.02'	50.02'	49.02'	24.84'	
LC=50.00'	50.00'	49.00'	24.84'	
N15°17'08"W	N30°09'W	N5°03'59"W	N1°18'51"W	
5	6	7	8	9
A=18°48'58"	3°24'43"	7°48'37"	0°27'48"	12°18'15"
R=558.08'	558.08'	558.08'	558.08'	558.08'
L=161.48'	35.02'	84.43'	5.00'	126.46'
LC=165.97'		84.37'	5.00'	126.22'
T=125.00'		N5°37'W	N0°13'54"W	

SEE PAGE 160

7' UTILITY & DRAINAGE EASEMENTS
EACH SIDE OF PROPERTY LINE AS
INDICATED BY DASHED LINES.

FOR COMPLETE ENG. DATA
SEE ENG. DES. PLAT IN
BOOK 24, PAGE 81.

S.E. COR. OF
SEC. 9, T.5N., R.2W.