

PART OF THE S.W. 1/4, SECTION 2, T.5N., R.2W., S.L.B. & M.

MIDLAND SQUARE SUBDIVISION

IN ROY CITY

TAXING UNIT: 40

SCALE 1" = 40'


PREFIX: 08-180

EXCEPT WHERE OTHERWISE
SHOWN ALL LOTS OWNED BY
JACK C. BELL AND CHARLOTTEWEST 1/4 COR.
SECTION 2
T.5N., R.2W.

SEE PAGE 22

SEE PAGE 22

SEE PAGE 22

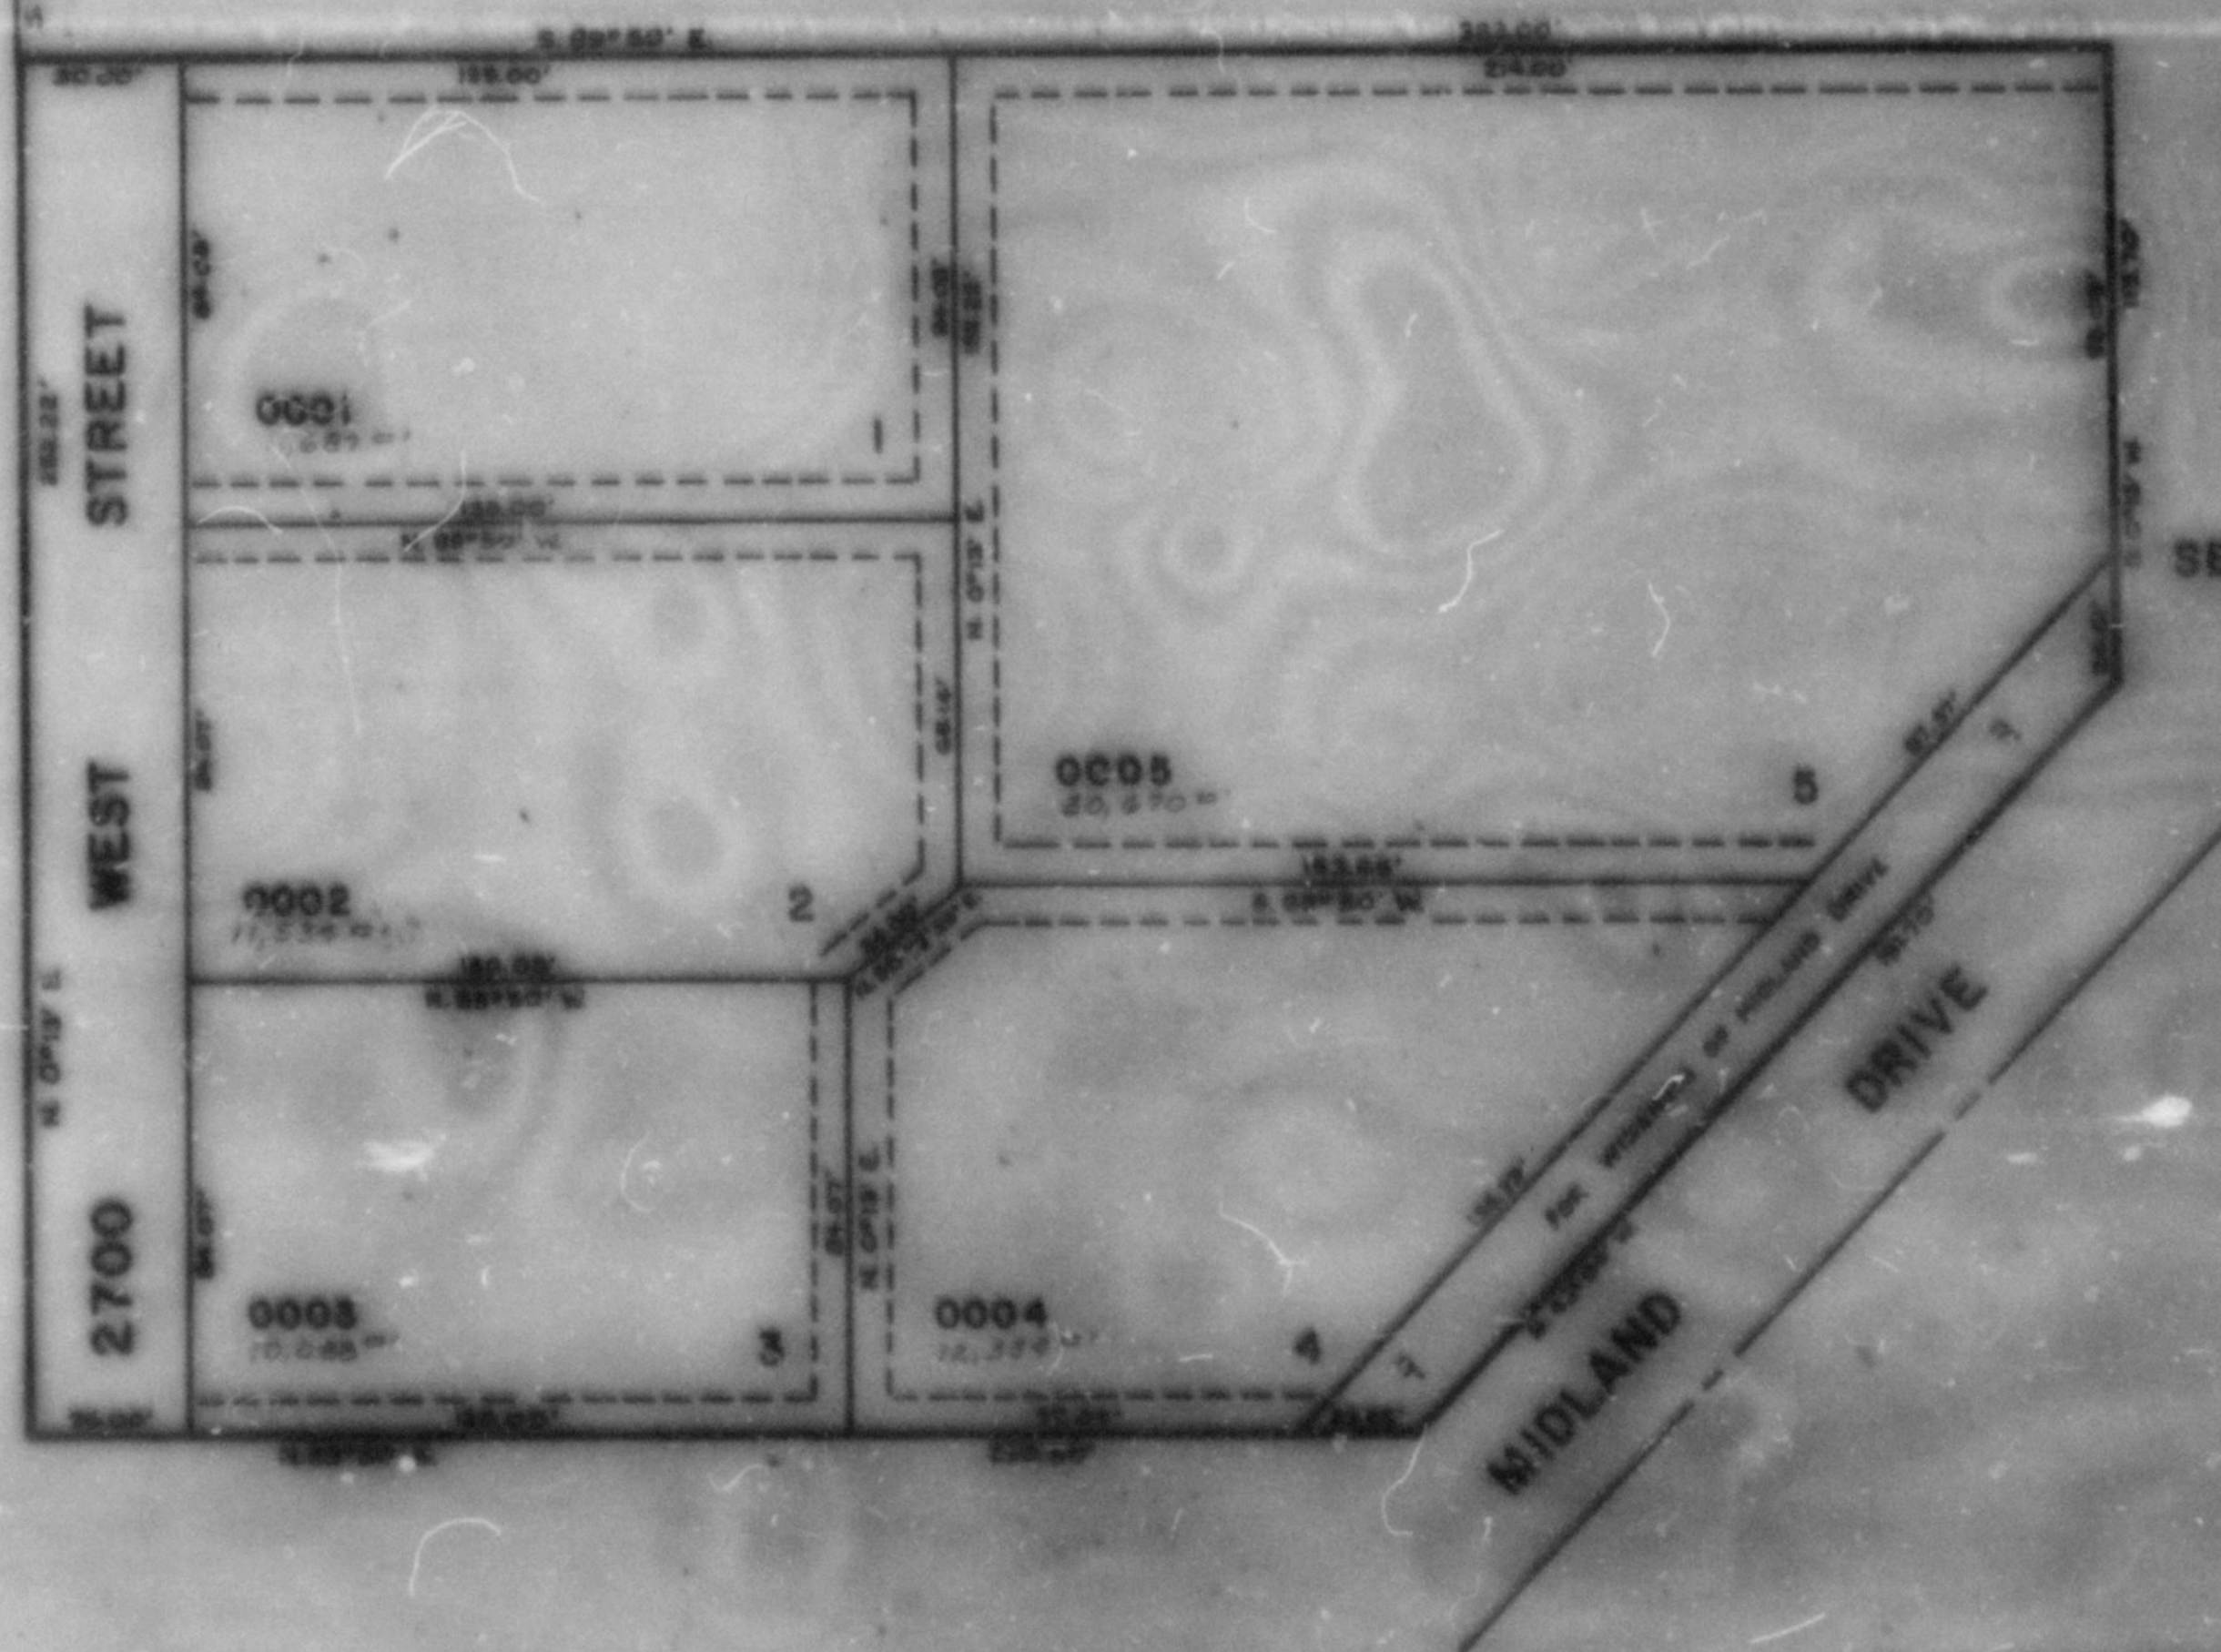

SEE PAGE 22

NOTE: UTILITY AND DRAINAGE EASEMENTS
SHOWN ON PREVIOUS PLATS ARE
EXCEPTED BY EASEMENT LINES SHOWN
ON THIS PLAT UNLESS OTHERWISE SHOWN.

FOR COMPLETE AND CORRECT
SEE PLAT IN BOOK 88, PAGE 11.