PART OF THE SE 1/4 OF SEC. 10. T.5N., R.2W., S.L.B. & M.

LAUREL LEA SUBDIVISION NO. 3

LOTS 32-50

IN ROY CITY

TAXING UNIT: 41

SCALE 1" = 50'

EXCEPT WHERE OTHERWISE SHOWN
ALL LOTS OWNED BY
ERNEST D. SMITH CONSTRUCTION, INC.

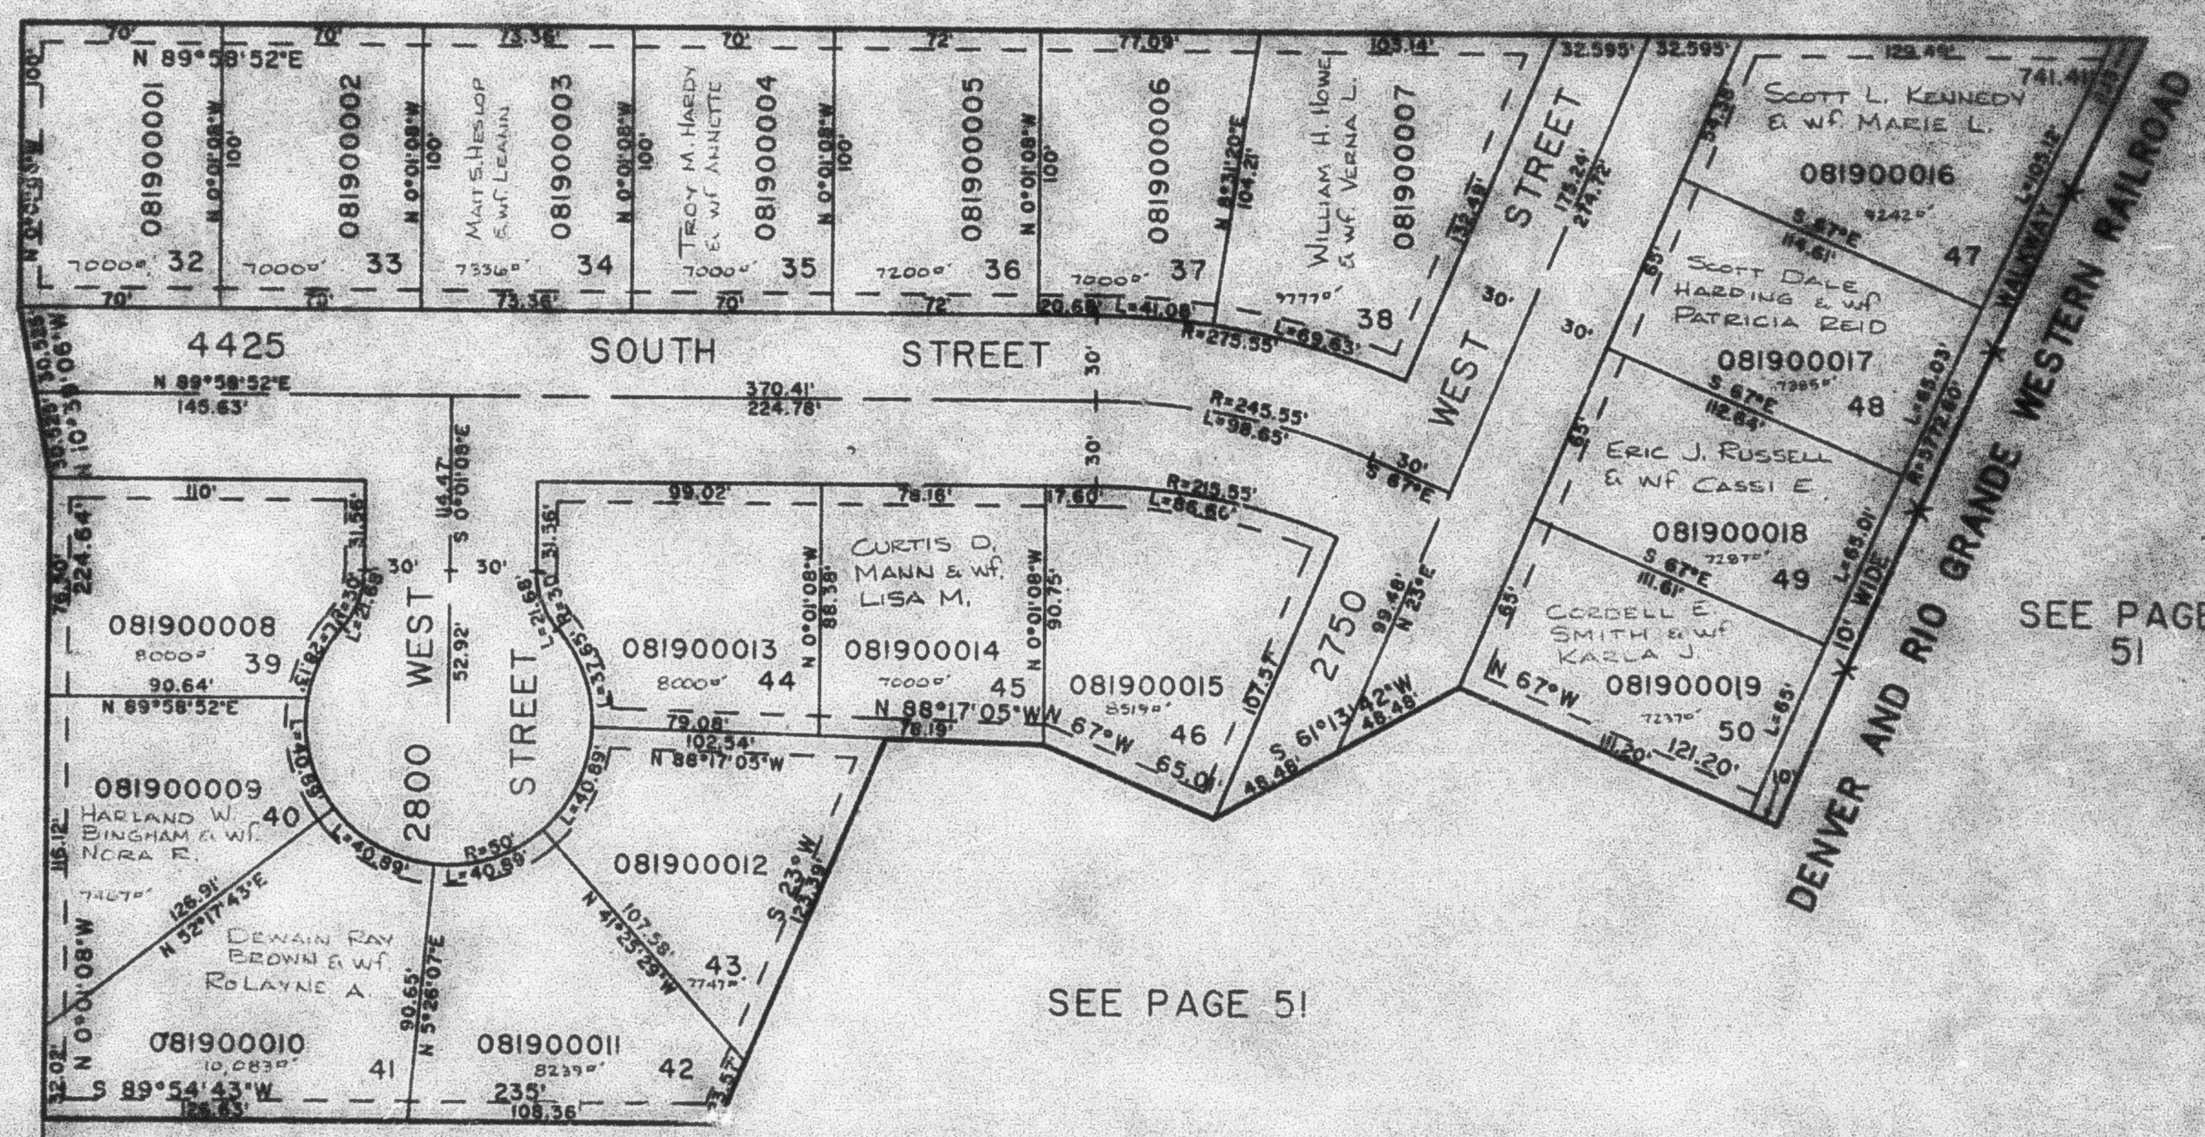

7' UTILITY & DRAINAGE EASEMENTS EACH SIDE OF PROPERTY LINE AS INDICATED BY DASHED LINES, EXCEPT AS OTHERWISE SHOWN.

FOR COMPLETE ENG. DATA SEE ORIGINAL DEDICTION PLAT IN BOOK 20, PAGE 1 OF RECORDS.