PART OF THE N.E. 1/4 OF SEC. 10, T.5N., R.2W., S.L.B. & M.

MIDLAND VILLAGE SUBDIVISION NO. 2

LOTS 16 – 40

TAXING UNIT: 41 IN ROY CITY SCALE 1"=50'

SEE PAGE 175

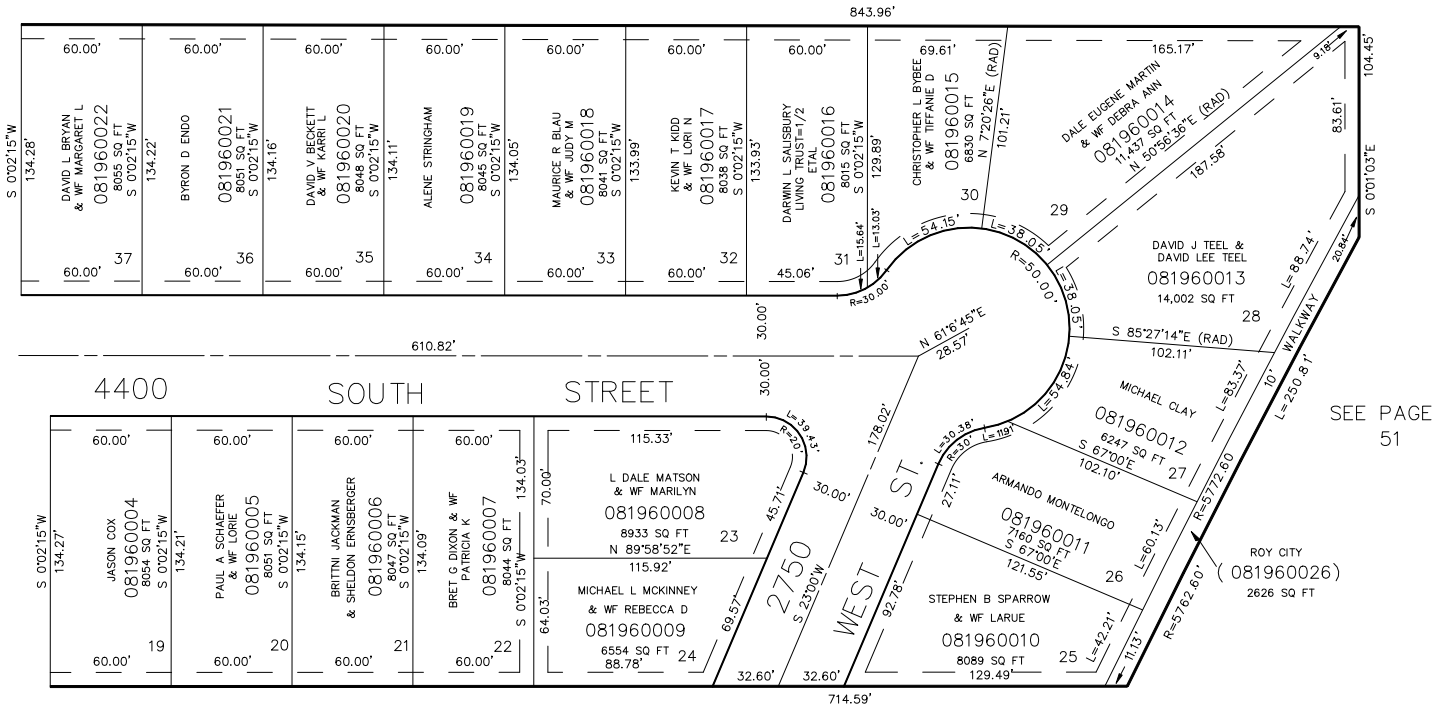

SEE BELOW AT RIGHT

SEE PAGE 51

SEE PAGE 190

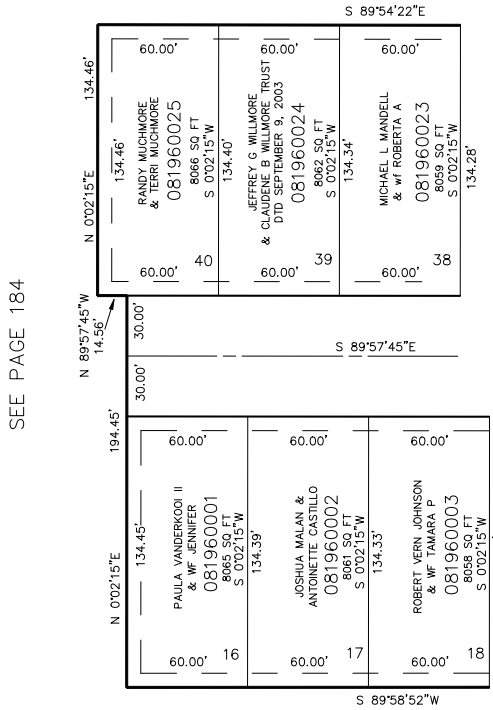

SEE PAGE 184

SEE ABOVE AT LEFT

FOR COMPLETE ENG. DATA SEE ORIGINAL DEDICATION PLAT IN BOOK 30, PAGE 22 OF RECORDS.

7' UTILITY AND DRAINAGE EASEMENTS EACH SIDE OF PROPERTY LINE AS INDICATED BY DASHED LINES, EXCEPT AS OTHERWISE SHOWN.