PART OF THE S.E. 1/4 OF THE N.E. 1/4 OF SEC. 4, T.5N., R.2W., S.L.B. & M.

KANESVILLE FARM PHASE NO. 4

IN WEST HAVEN CITY

SCALE 1" = 100'

TAXING UNIT: 281

UNLESS OTHERWISE SHOWN
ALL LOTS OWNED BY:
PETERSON RANCHING CO.

SEE PAGE 35

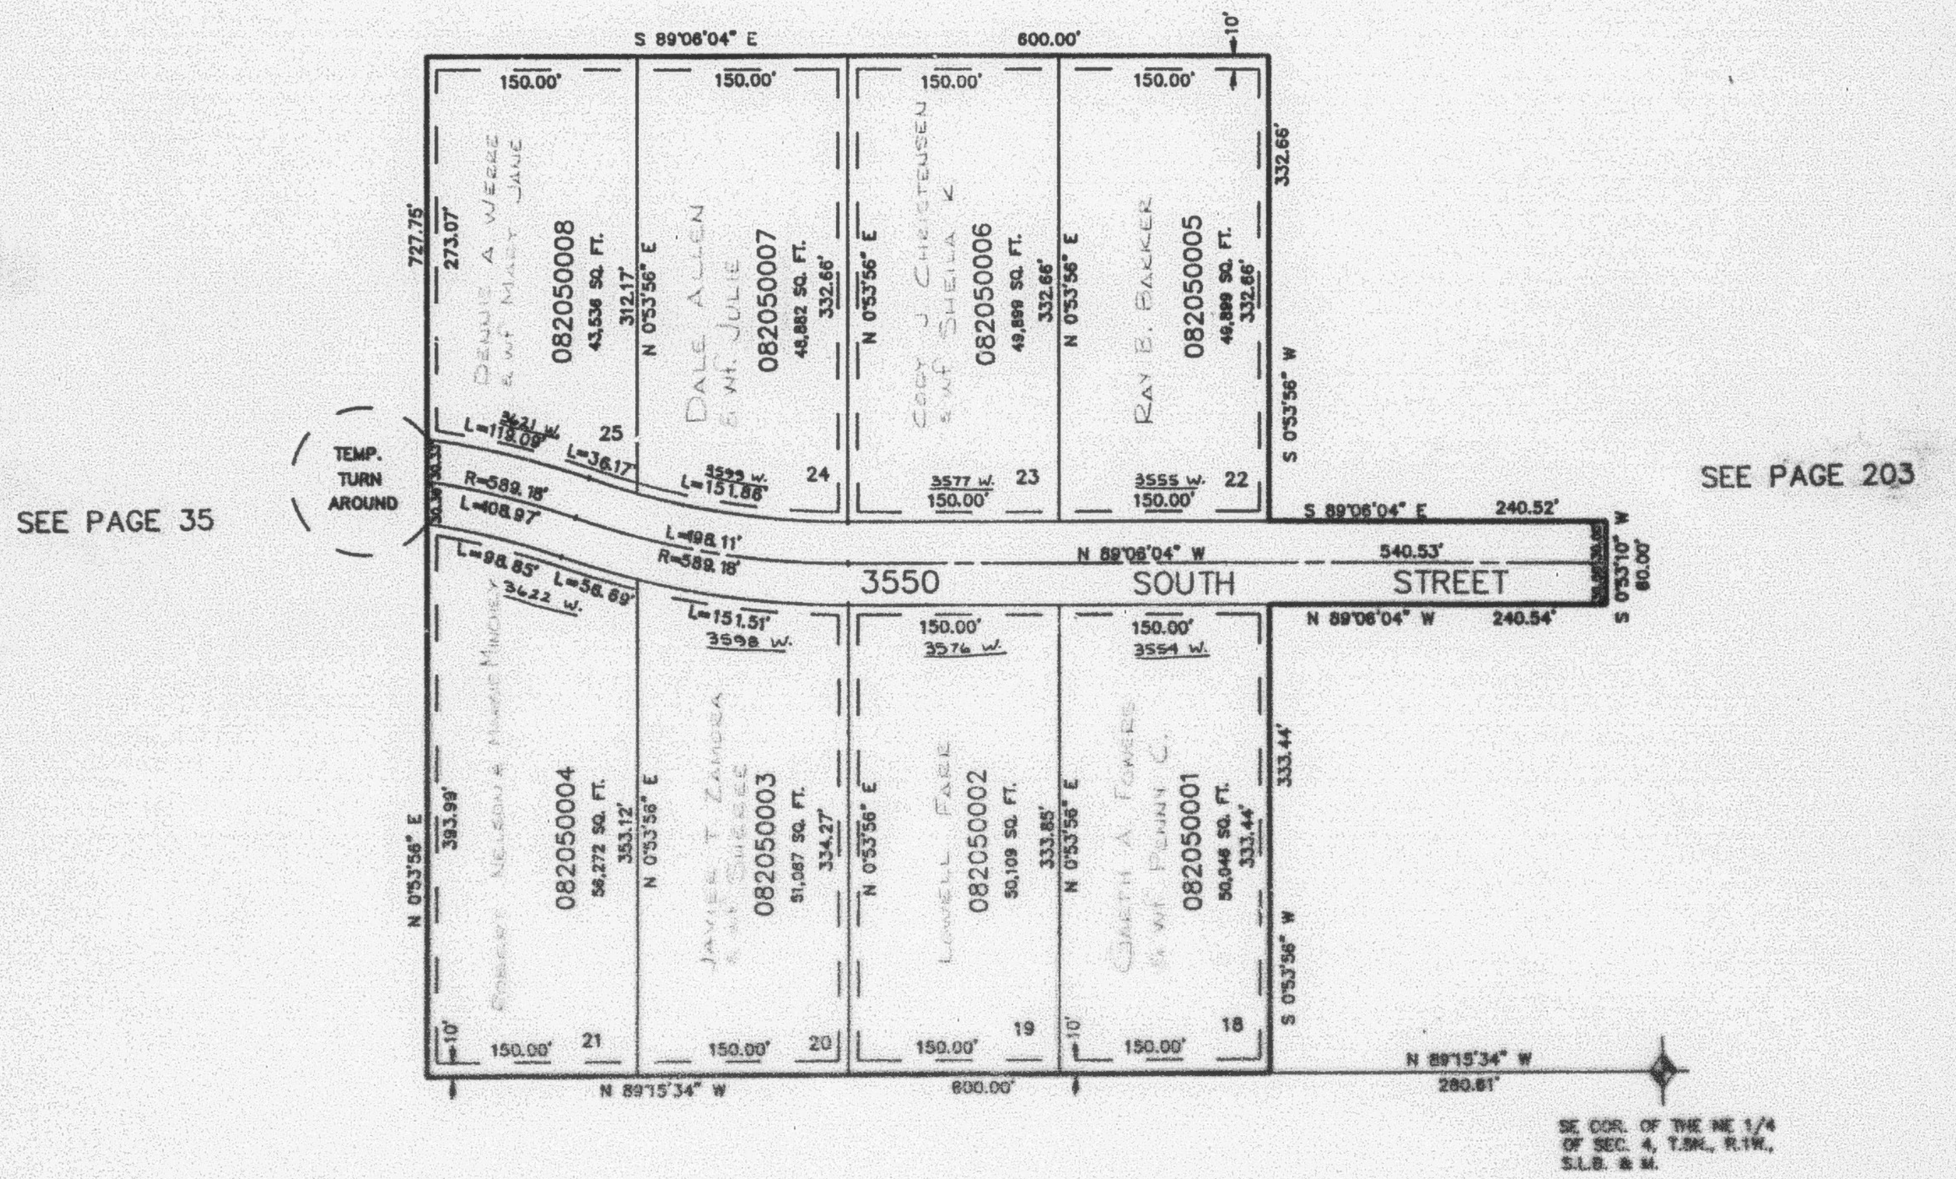

SEE PAGE 35

SEE PAGE 203

SEE PAGE 35

7' UTILITY & DRAINAGE EASEMENTS EACH SIDE OF PROPERTY LINES AS INDICATED BY DASHED LINES EXCEPT AS OTHERWISE SHOWN.

FOR COMPLETE ENG DATA SEE ORIGINAL DEDICATION PLAT IN BOOK 32, PAGE 37 OF RECORDS.

UPD 05-90