PART OF THE E.1/2, SEC. 8, T.5N., R.2W., S.L.B. & M.

WEST HAVEN FARM SUBDIVISION – PHASE 2

IN WEST HAVEN CITY

TAXING UNIT: 278

SCALE 1" = 100'

UNLESS OTHERWISE SHOWN ALL LOTS OWNED BY: MOUNTAIN VIEW TITLE & ESC. INC. TRUSTEE

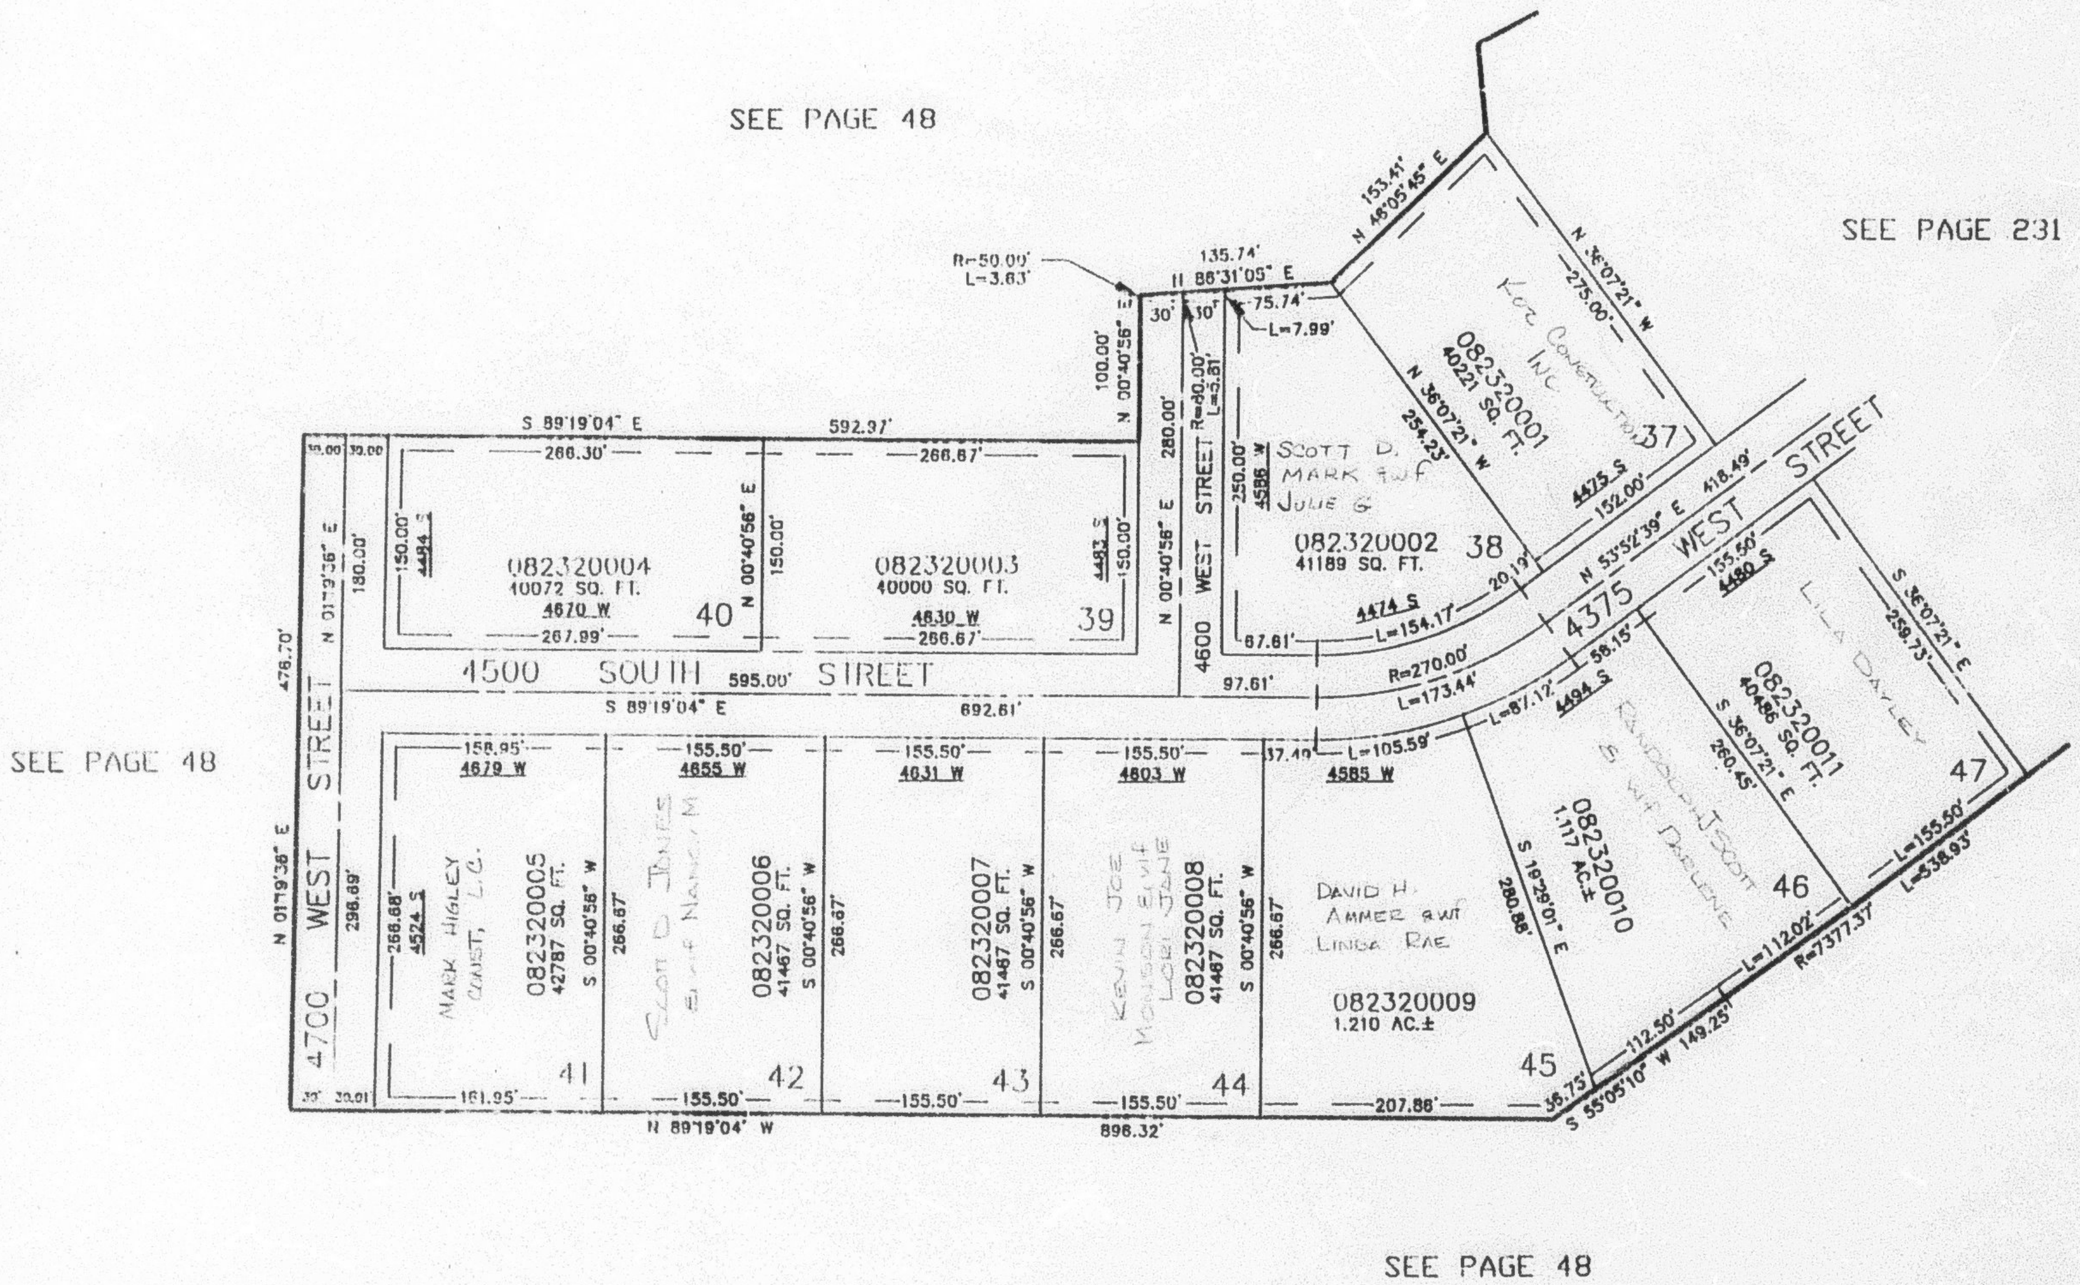

FOR COMPLETE ENG DATA SEE ORIGINAL DEDICATION PLAT IN BOOK 38, PAGE 83 OF RECORDS.

10' UTILITY & DRAINAGE EASEMENTS EACH SIDE OF PROPERTY LINES AS INDICATED BY DASHED LINES EXCEPT AS OTHERWISE SHOWN.

JPS 9-94