PART OF THE N.E. 1/4 OF SECTION 11, T.5N., R.2W., S.L.B. & M.

WASATCH EXECUTIVE PARK – PHASE 1 AMD

IN WEBER COUNTY

TAXING UNIT: 254

SCALE 1" = 60'

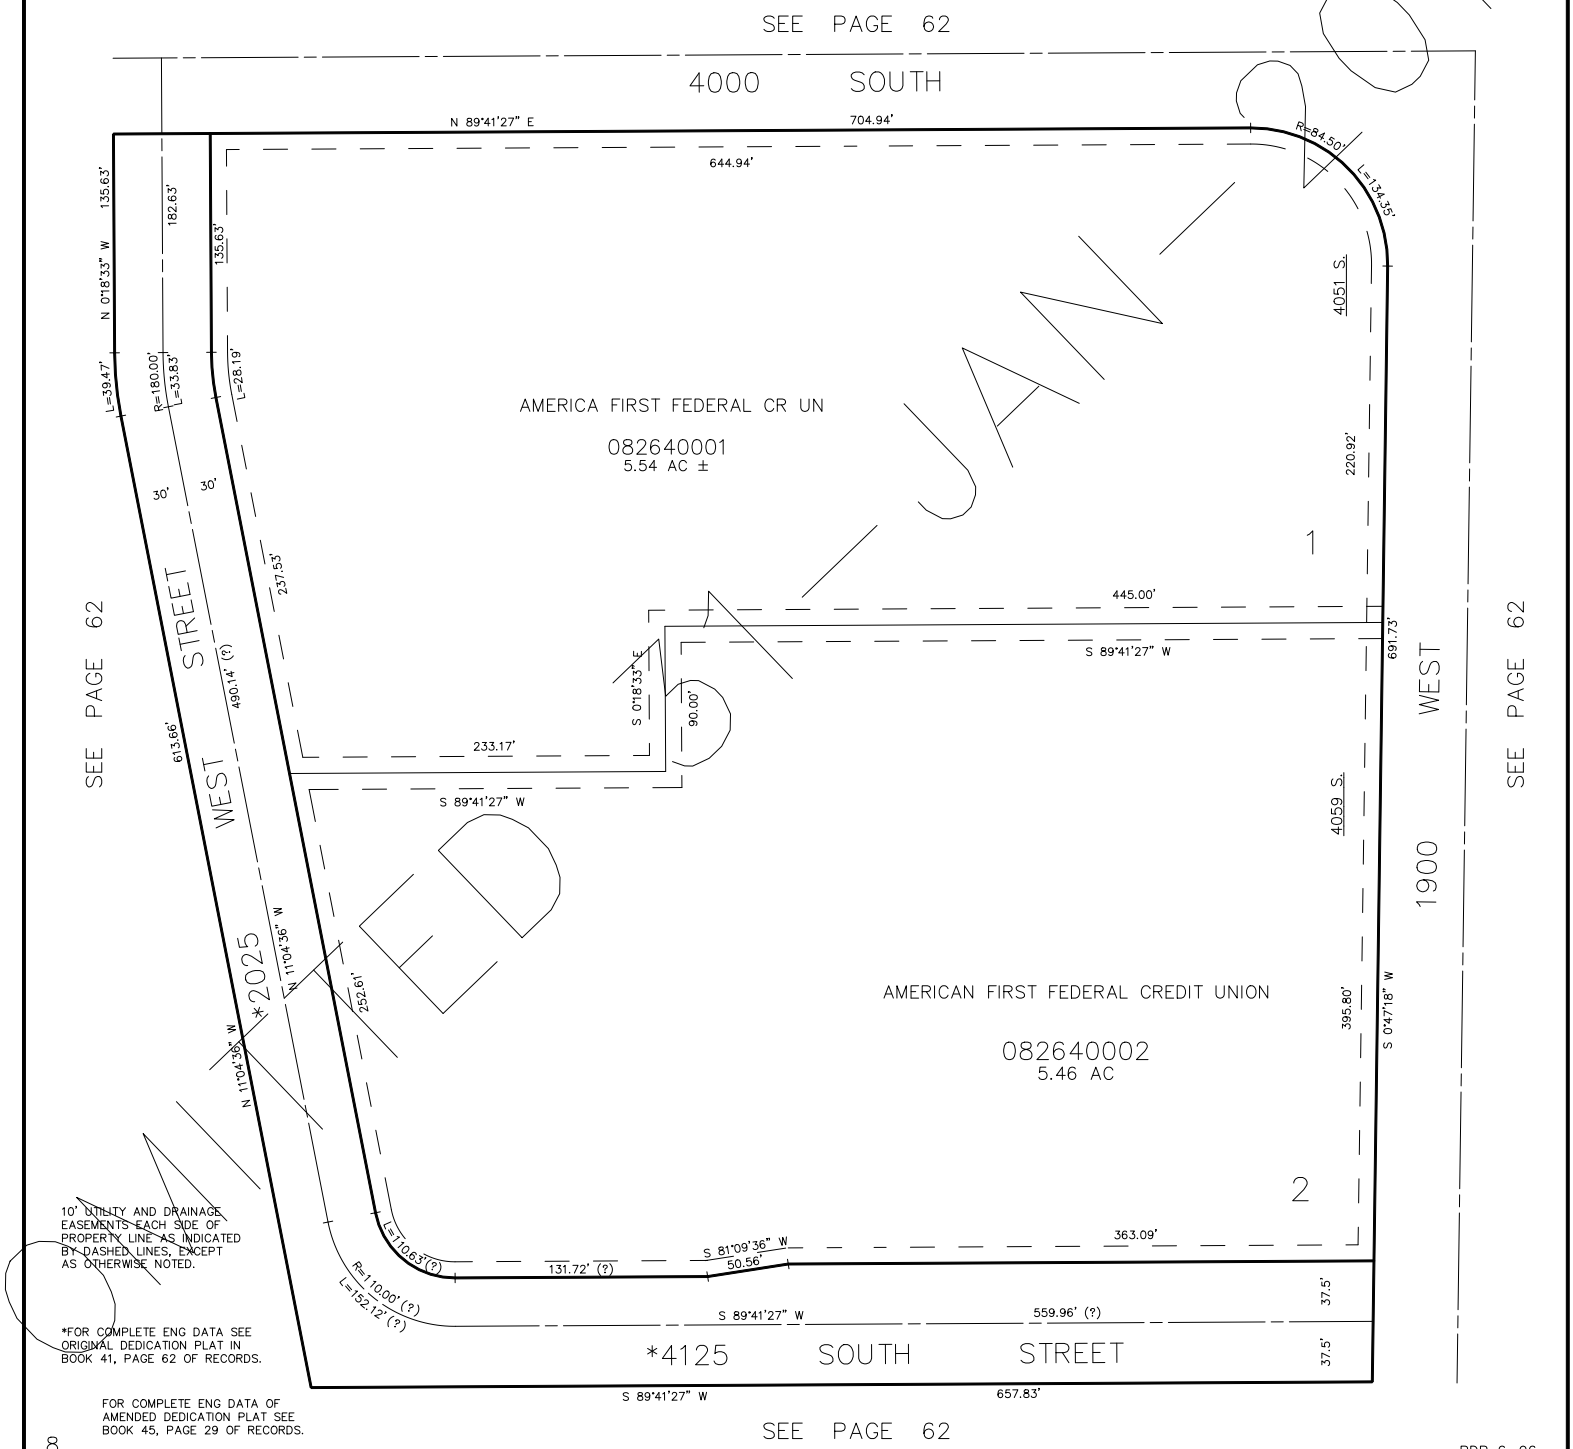

10' UTILITY AND DRAINAGE EASEMENTS EACH SIDE OF PROPERTY LINE AS INDICATED BY DASHED LINES, EXCEPT AS OTHERWISE NOTED.

*FOR COMPLETE ENG DATA SEE ORIGINAL DEDICATION PLAT IN BOOK 41, PAGE 62 OF RECORDS.

FOR COMPLETE ENG DATA OF AMENDED DEDICATION PLAT SEE BOOK 45, PAGE 29 OF RECORDS.

*2025
JAN 2018
VOIDED

BDB 6-96