PART OF THE SE.1/4, OF SEC. 13, T.5N., R.2W., S.L.B. & M.

PINEBROOK SUBDIVISION NO 2

AMENDED LOTS 15 AND 16

IN RIVERDALE CITY

TAXING UNIT: 26

SCALE 1" = 50'

SEE PAGE 276

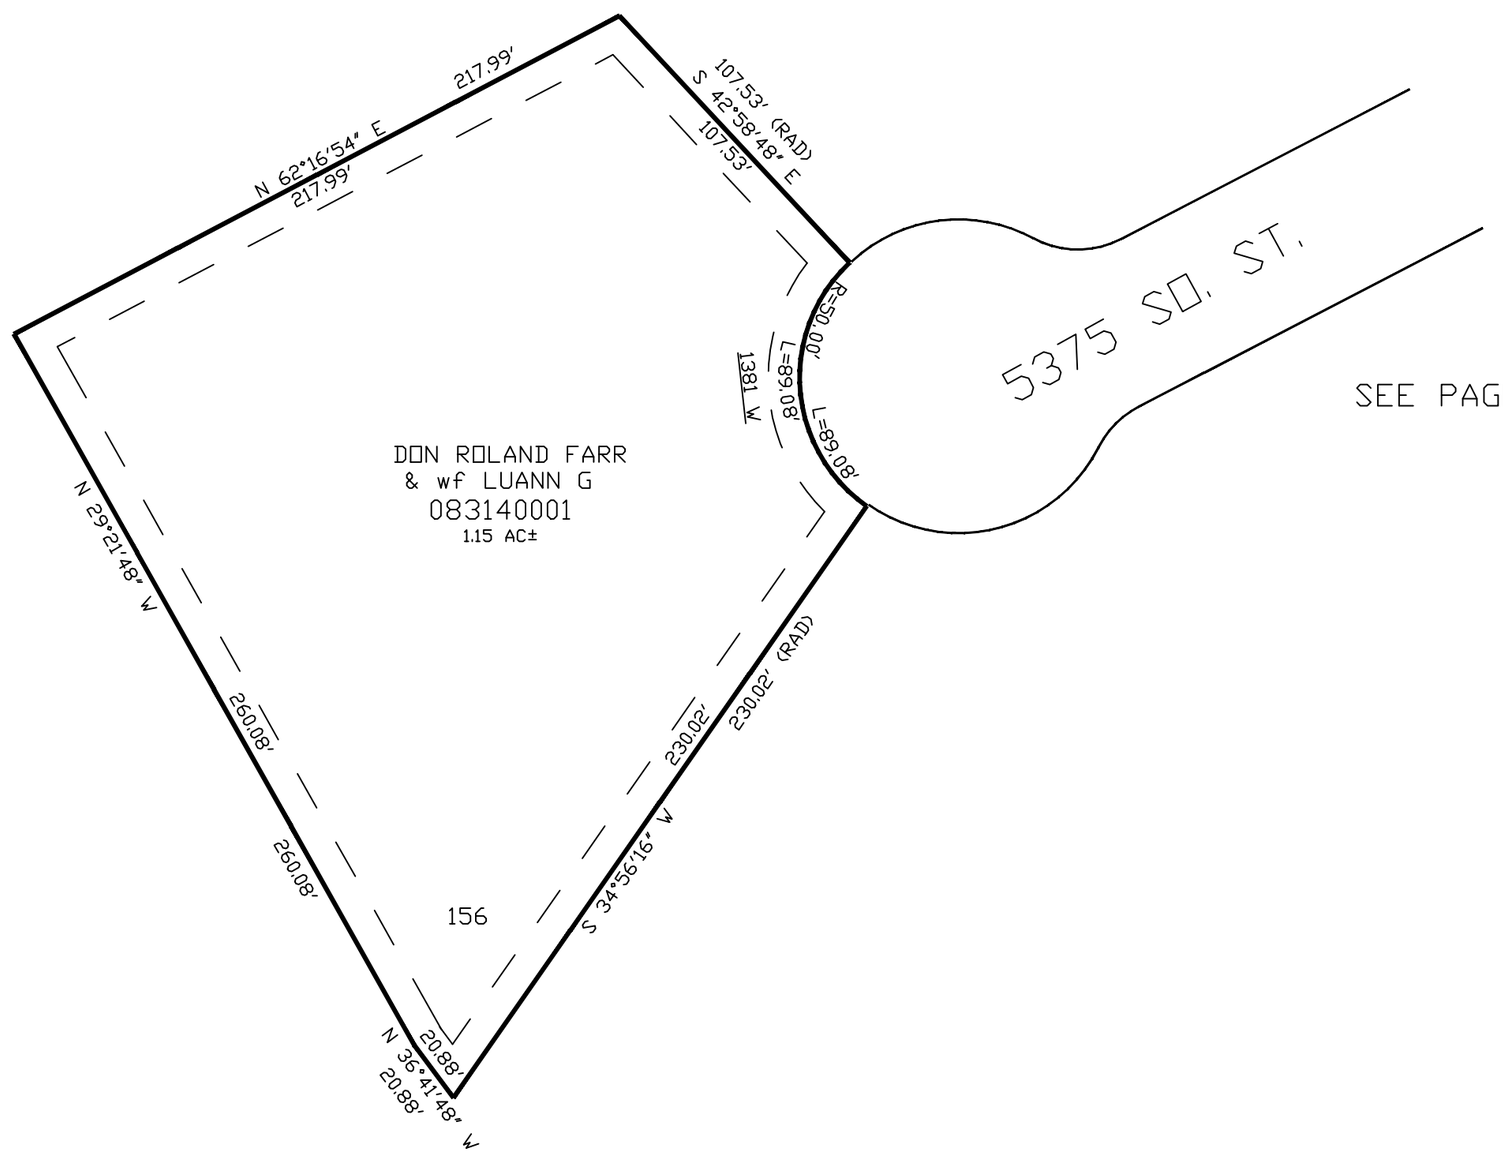

SEE PAGE 276

SEE PAGE 276

SEE PAGE 276

FOR EXISTING OVERHEAD
POWER LINE EASEMENT
SEE DEDICATION PLAT

10' UTILITY & DRAINAGE EASEMENTS EACH SIDE OF PROPERTY LINES AS INDICATED BY DASHED LINES EXCEPT AS OTHERWISE SHOWN.

FOR COMPLETE ENG DATA SEE ORIGINAL DEDICATION PLAT IN BOOK 48, PAGE 87 OF RECORDS.

KBR 2-99