PART OF THE SW.1/4, OF SECTION 6, T.5N., R.2W., S.L.B. & M.
AND PART OF THE SW.1/4, OF SECTION 1, T.5N., R.3W., S.L.B. & M.

BELNAP ACRES SUBDIVISION

IN HOOPER CITY

TAXING UNIT: 31

SCALE 1" = 100'

SEE PAGE 42

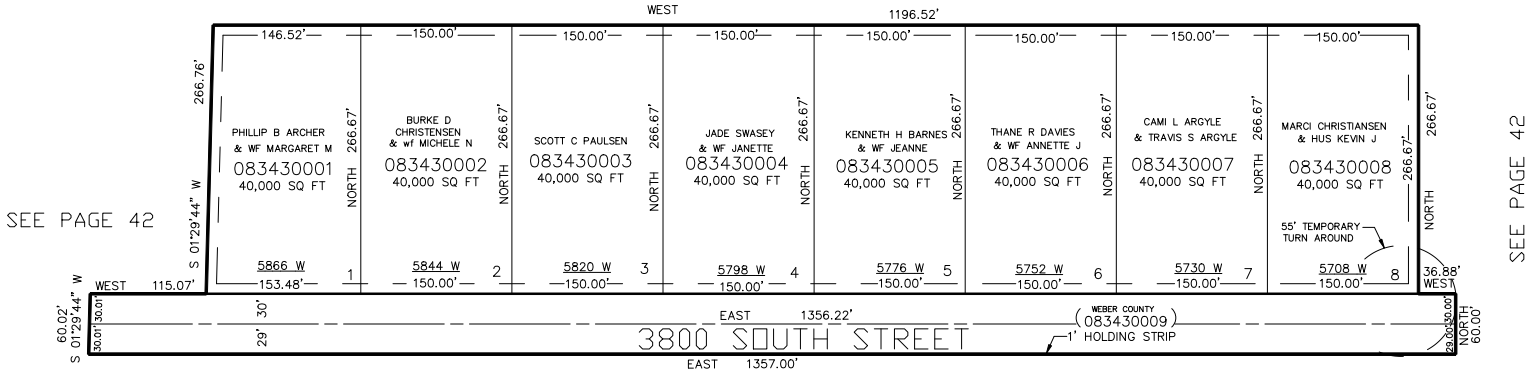

SEE PAGE 42

SEE PAGE 42

SEE PAGE 42

10' UTILITY & DRAINAGE EASEMENTS EACH SIDE OF PROPERTY LINES AS INDICATED BY DASHED LINES EXCEPT AS OTHERWISE SHOWN.

FOR COMPLETE ENG DATA SEE ORIGINAL DEDICATION PLAT IN BOOK 50, PAGE 72 OF RECORDS.

JAR 10 -99