AMENDED PLAT OF LOT 4

PART OF THE NE.1/4, OF SECTION 13, T.5N., R.2W., S.L.B. & M.

TULLIS BUSINESS PARK SUBDIVISION PHASE 2 AMENDED LOT 4

TAXING UNIT: 419

IN RIVERDALE CITY

SCALE 1" = 80'

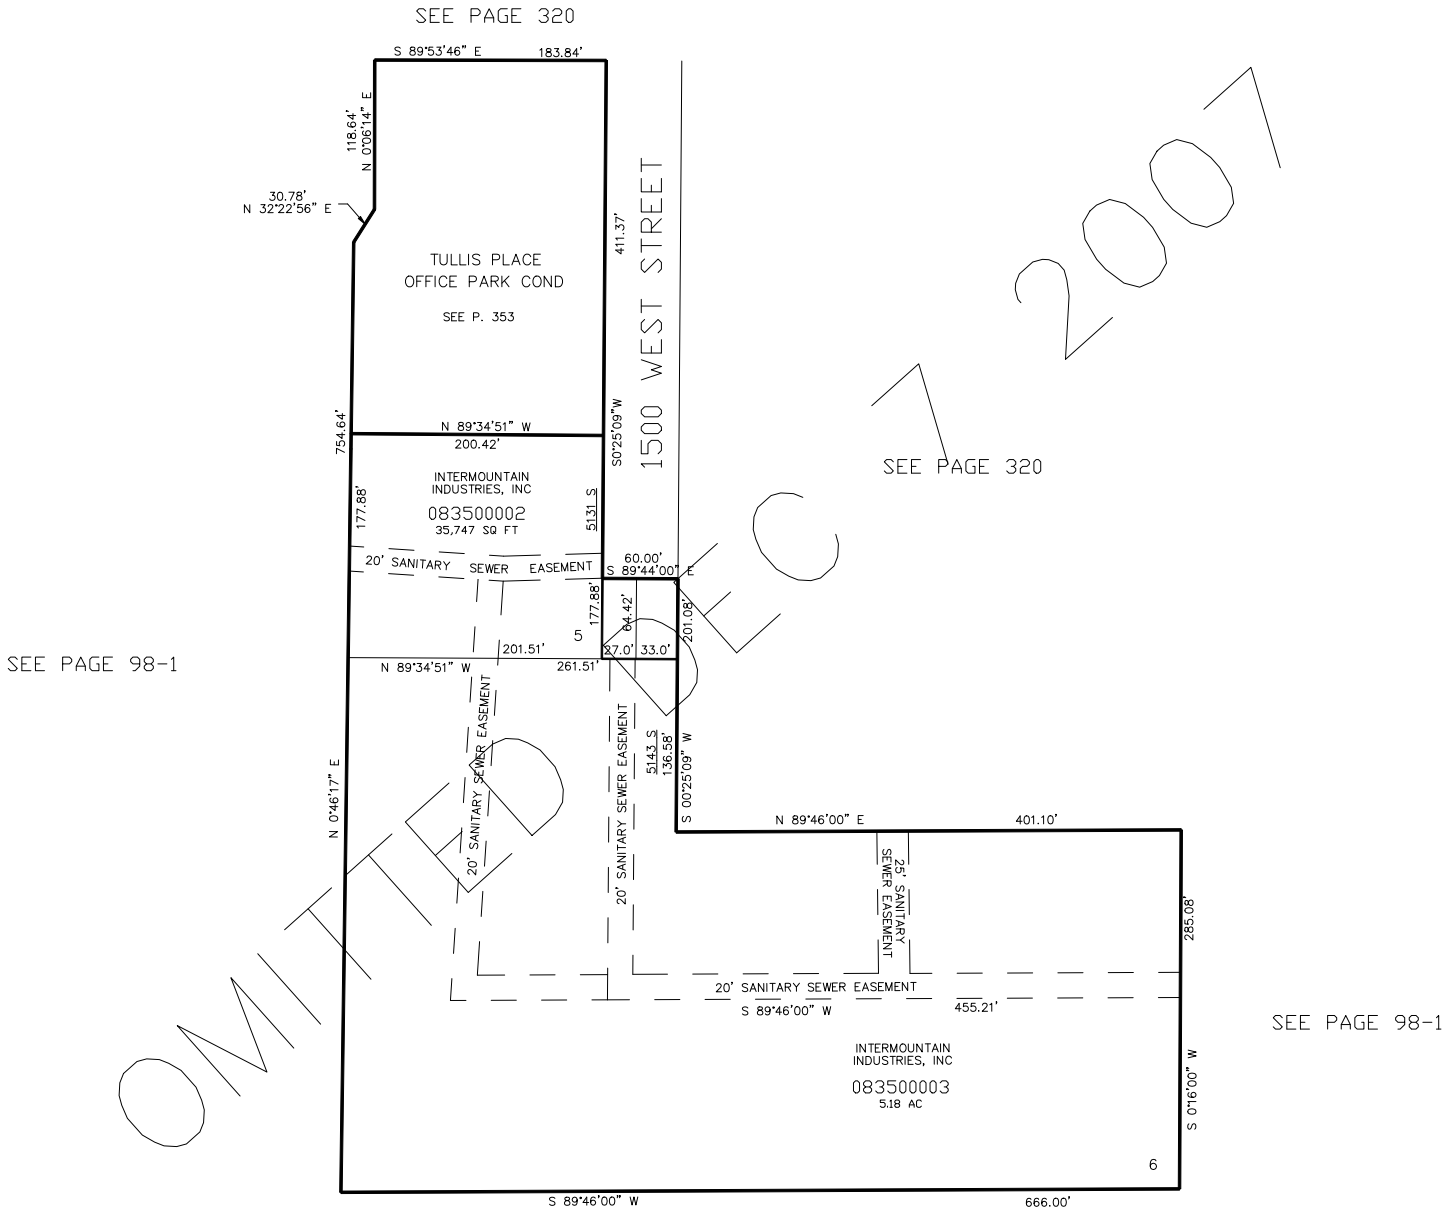

10' UTILITY & DRAINAGE EASEMENTS EACH SIDE OF PROPERTY LINES AS INDICATED BY DASHED LINES EXCEPT AS OTHERWISE SHOWN.

SEE PAGE 98-1

FOR COMPLETE ENG DATA SEE ORIGINAL DEDICATION PLAT IN BOOK 51, PAGE 49 OF RECORDS.

FOR TAX PURPOSES ONLY

JAR 2 -00