PART OF THE N.W. 1/4, OF SECTION 13, T.5N., R.2W., S.L.B. & M.

SILVER CREEK CENTER DEVELOPMENT AMMENDED

IN ROY CITY

TAXING UNIT: 41

SCALE 1" = 50'

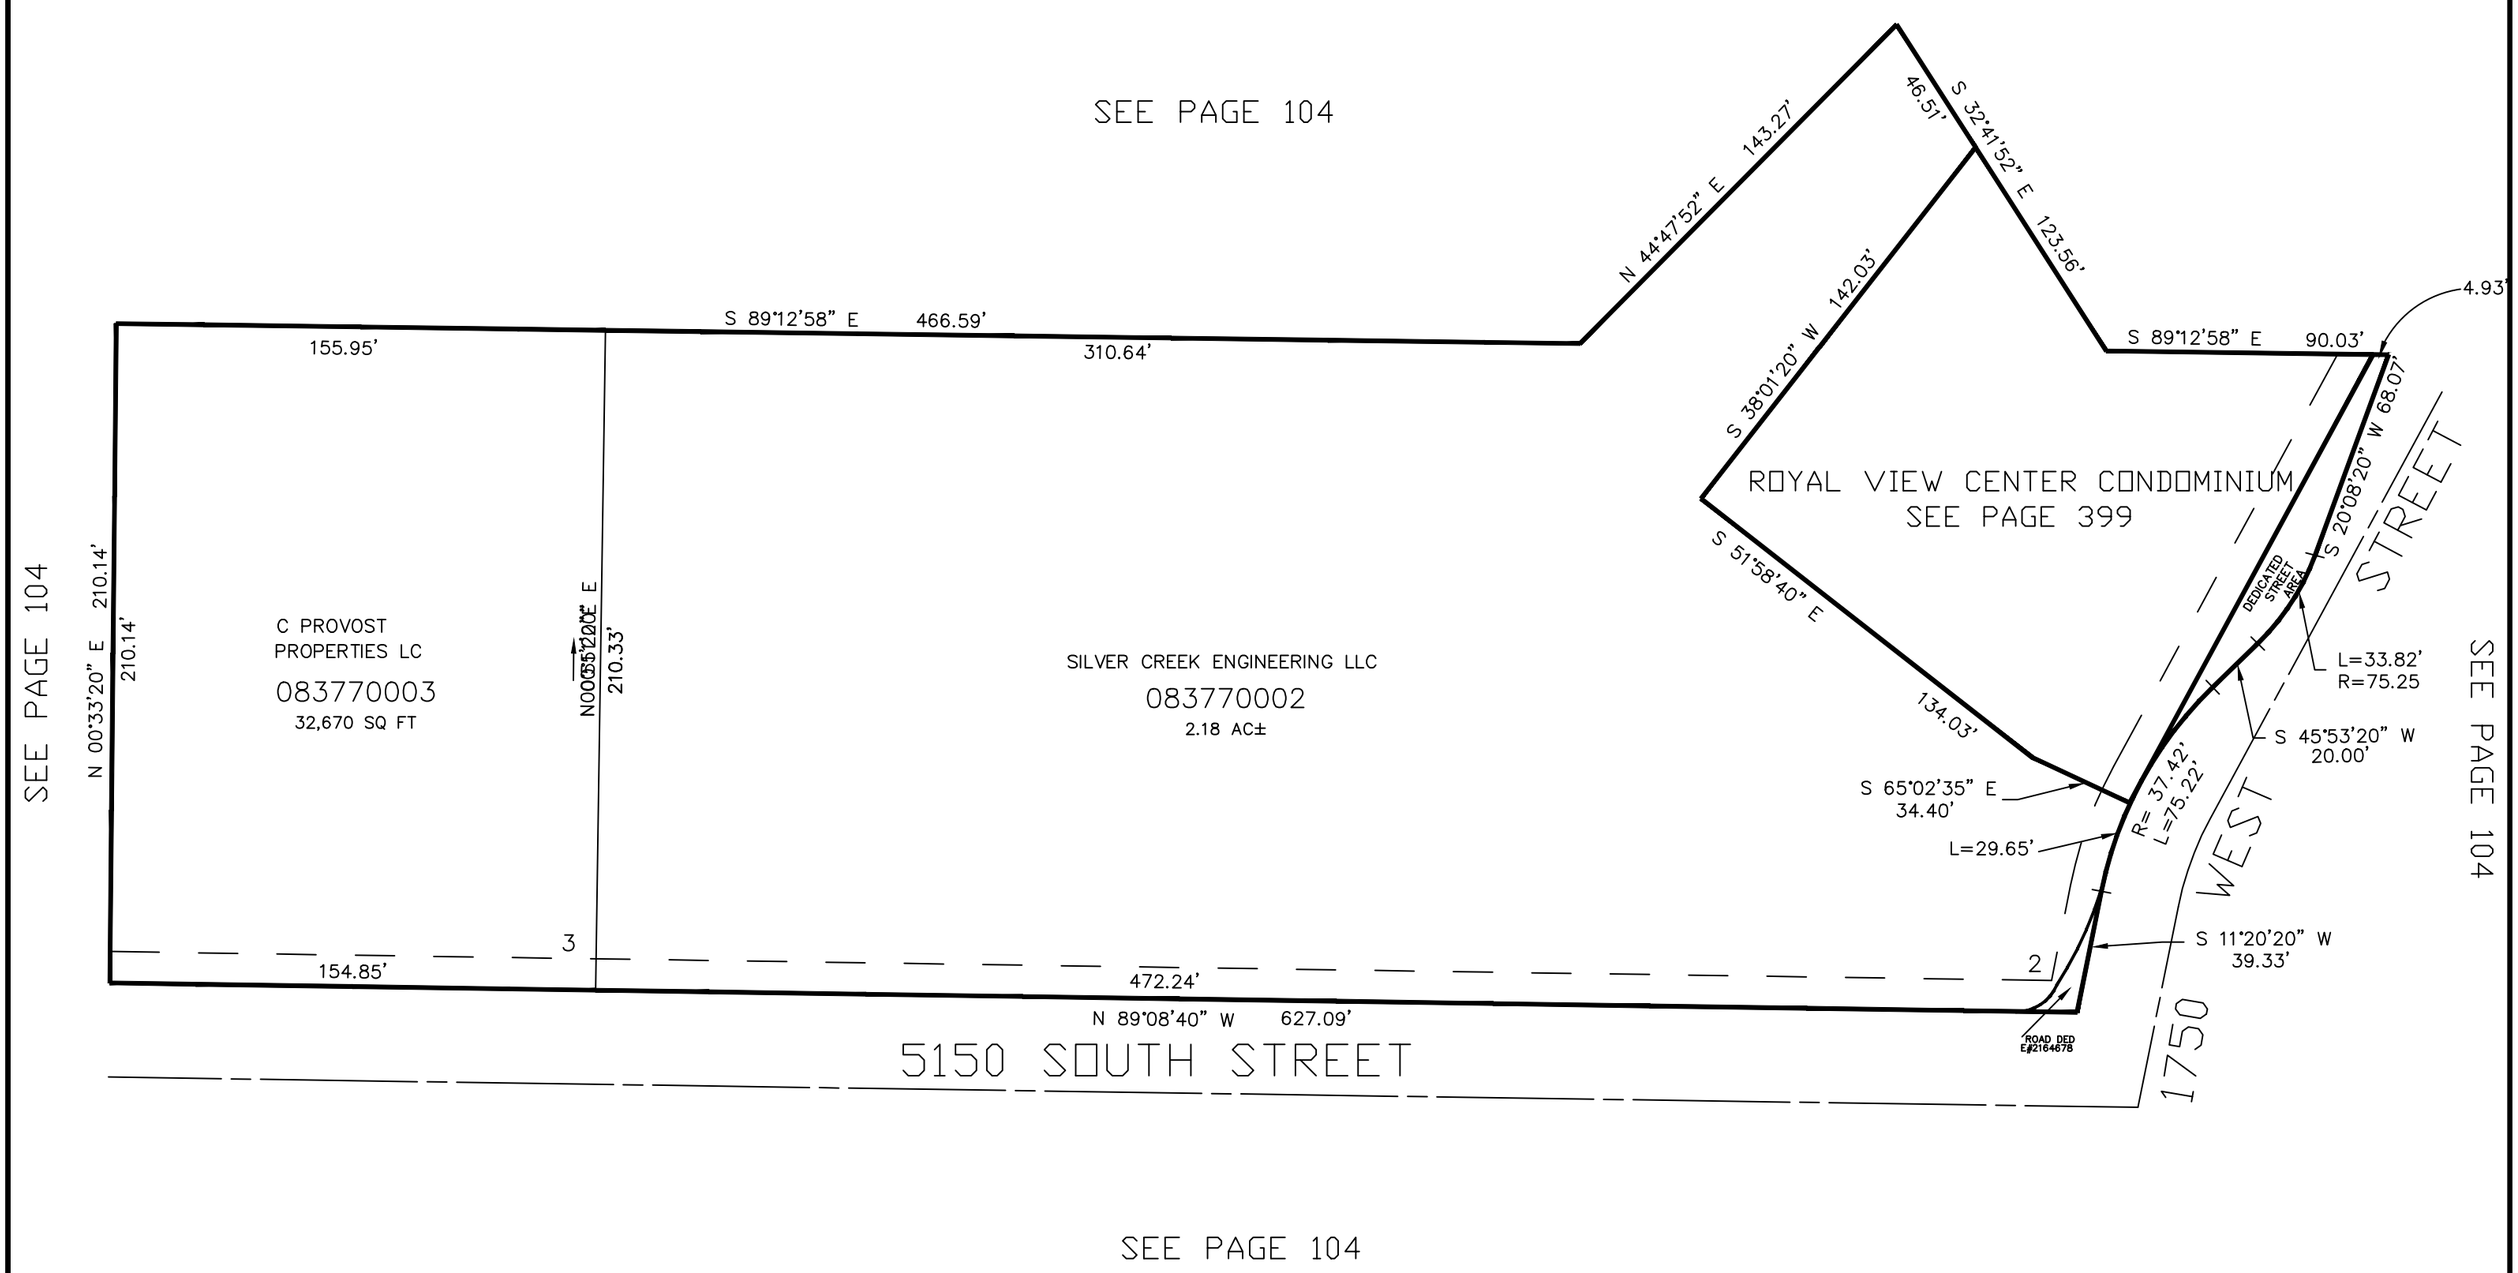

SEE PAGE 104

* FOR EASEMENT INFORMATION
SEE ORIGINAL DEDICATION PLAT

FOR COMPLETE ENG DATA SEE
ORIGINAL DEDICATION PLAT IN
BOOK 54, PAGE 86 OF RECORDS.

10' UTILITY & DRAINAGE EASEMENTS EACH
SIDE OF PROPERTY LINES AS INDICATED
BY DASHED LINES EXCEPT AS OTHERWISE
SHOWN.

JAW 10– 01