PART OF THE N.W. 1/4, OF SECTION 13, T.5N., R.2W., S.L.B. & M.

# SILVER CREEK CENTER DEVELOPMENT AMMENDED

IN ROY CITY

TAXING UNIT: 41

SCALE 1" = 50'




* FOR EASEMENT INFORMATION SEE ORIGINAL DEDICATION PLAT

FOR COMPLETE ENG DATA SEE ORIGINAL DEDICATION PLAT IN BOOK 54, PAGE 86 OF RECORDS.

10' UTILITY & DRAINAGE EASEMENTS EACH SIDE OF PROPERTY LINES AS INDICATED BY DASHED LINES EXCEPT AS OTHERWISE SHOWN.

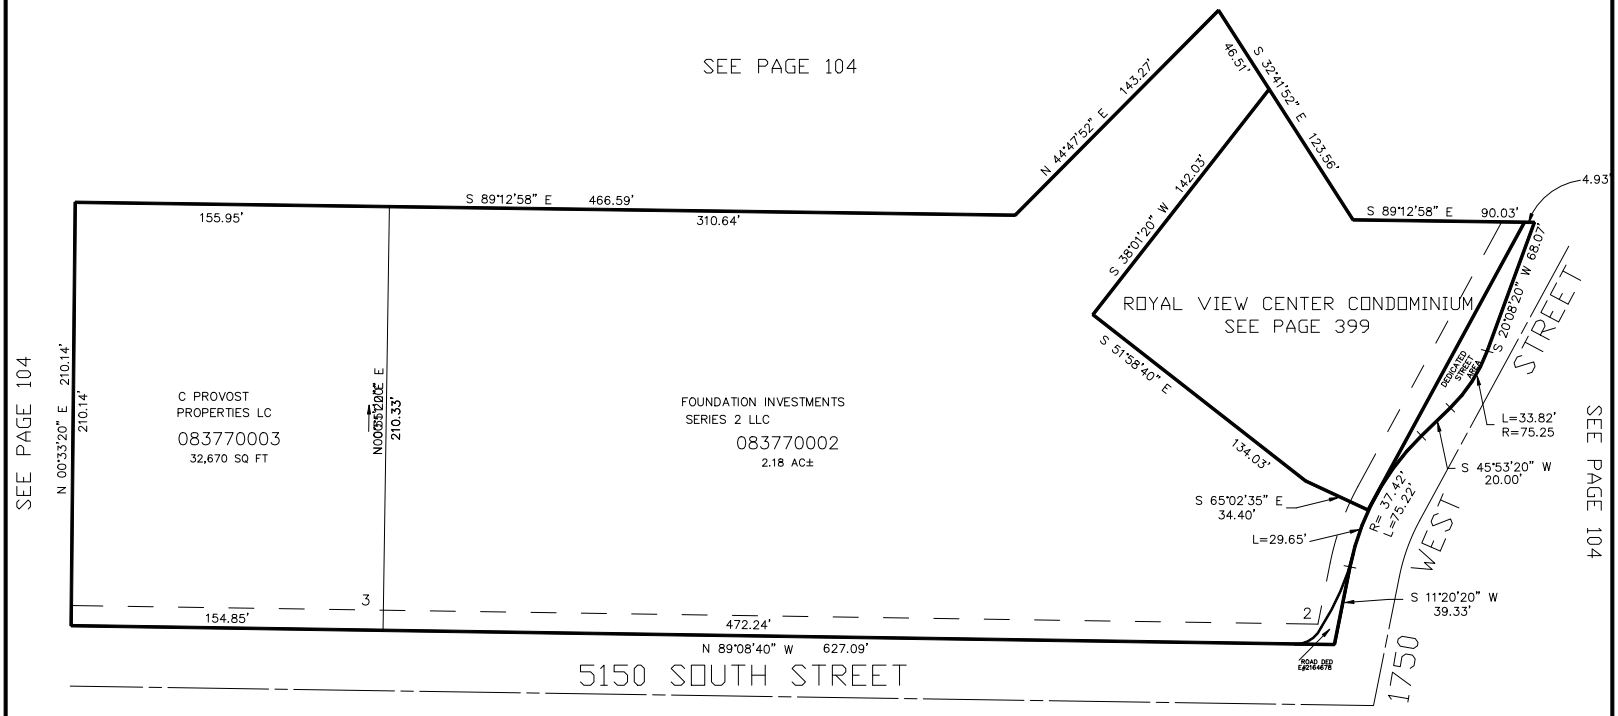

*FOR TAX PURPOSES ONLY*

JAW 10- 01