PART OF THE SW.1/4, OF SECTION 10, T.5N., R.2W., S.L.B. & M.

STONE CREEK CANYON PHASE 3 UNIT 16 1ST AMENDMENT (PUD)

IN WEST HAVEN

TAXING UNIT: 283

SCALE 1" = 80'

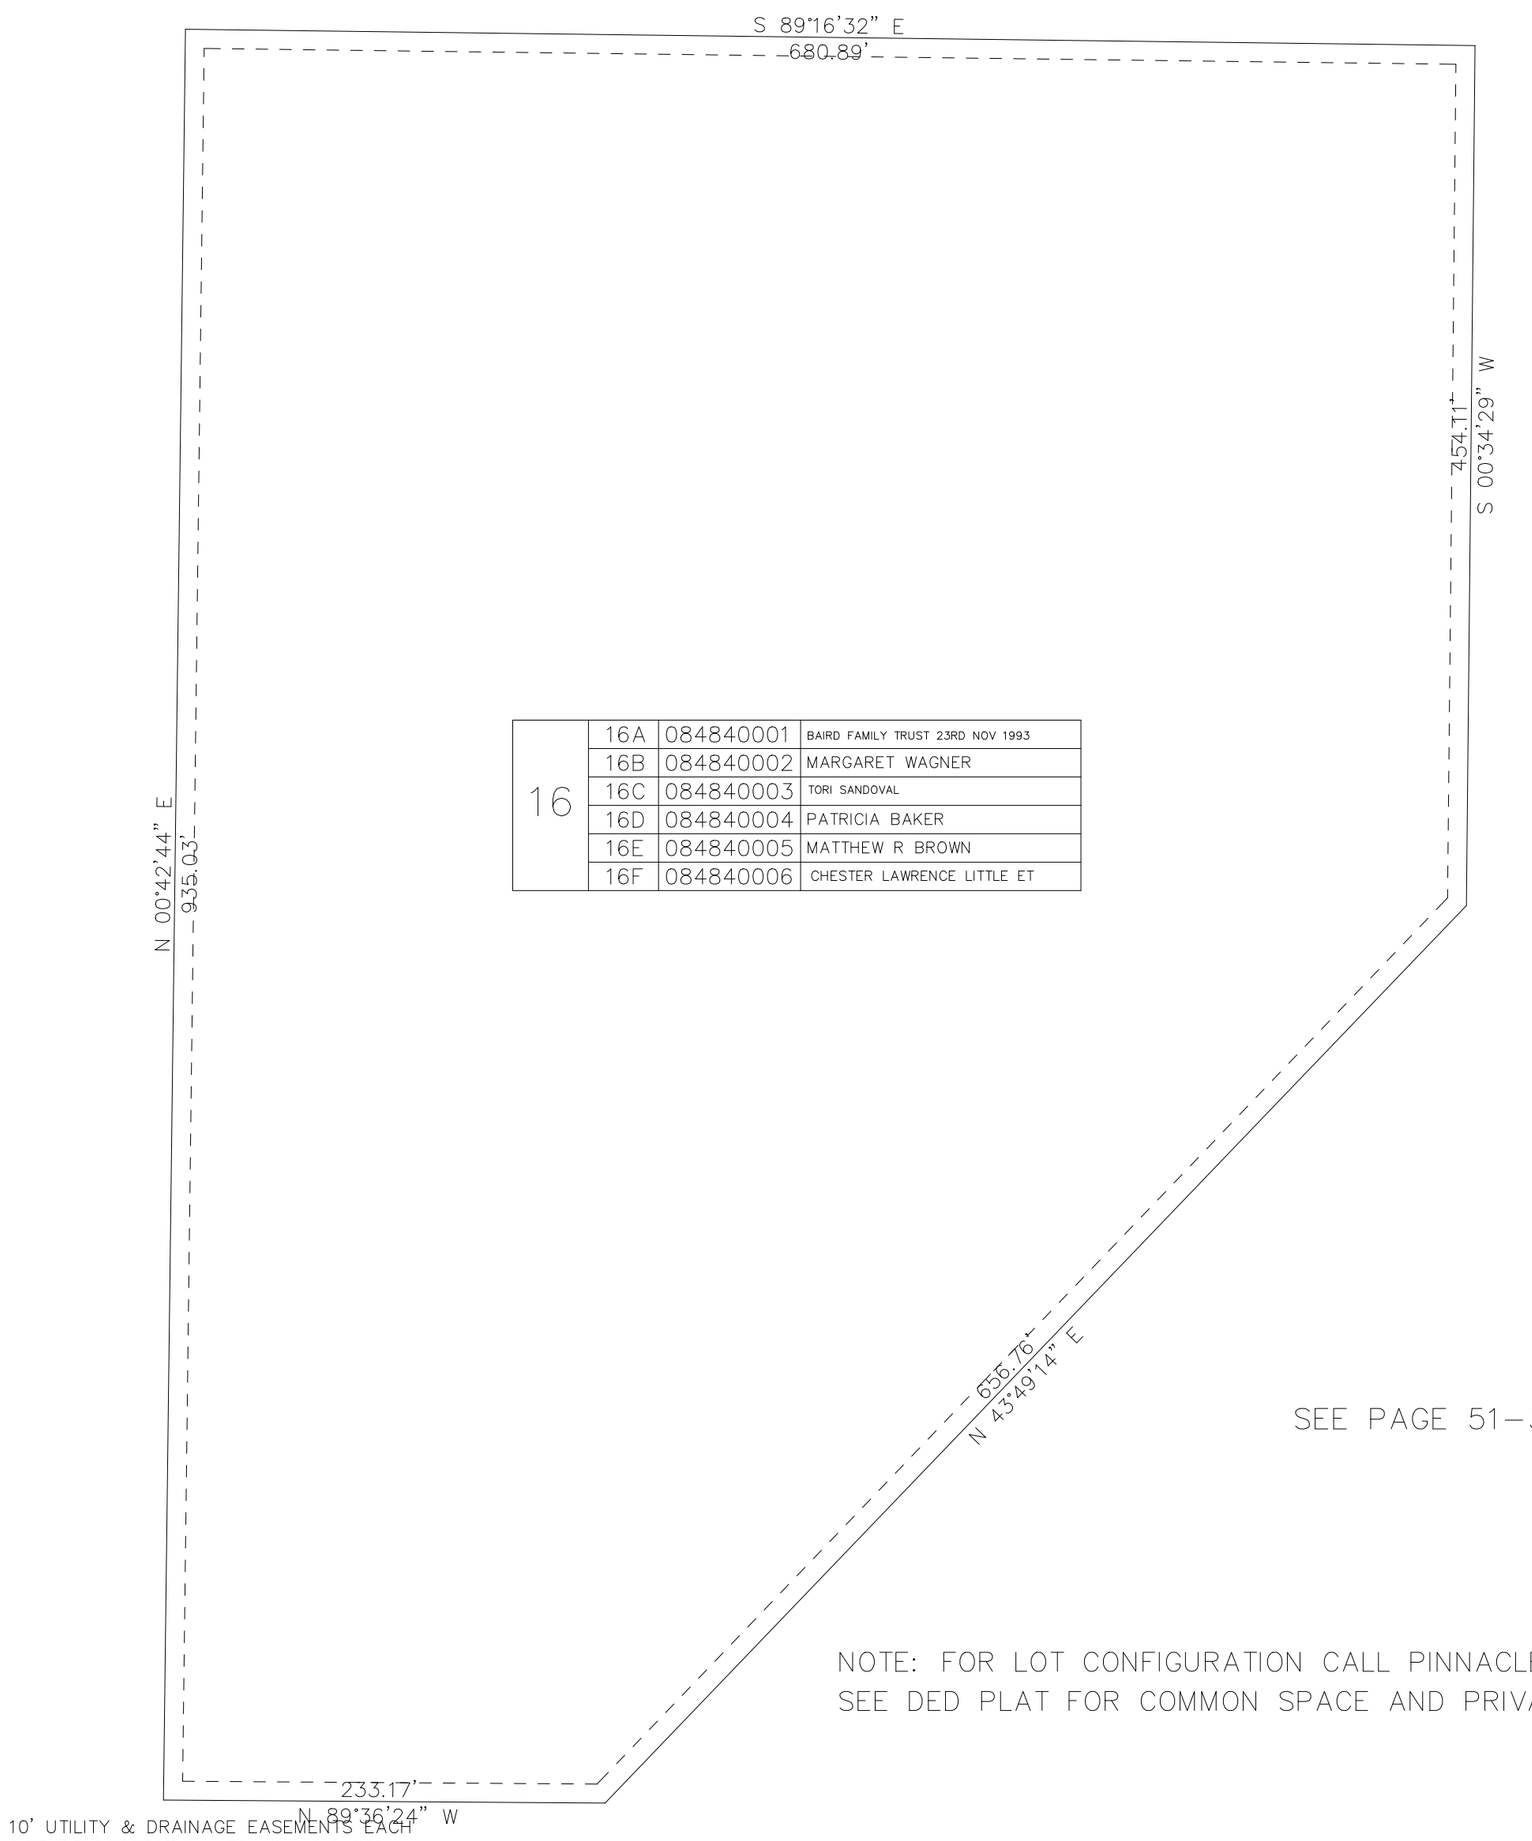

16	16A	084840001	BAIRD FAMILY TRUST 23RD NOV 1993
	16B	084840002	MARGARET WAGNER
	16C	084840003	TORI SANDOVAL
	16D	084840004	PATRICIA BAKER
	16E	084840005	MATTHEW R BROWN
	16F	084840006	CHESTER LAWRENCE LITTLE ET

SEE PAGE 51-3

NOTE: FOR LOT CONFIGURATION CALL PINNACLE ENT 801-866-0676
SEE DED PLAT FOR COMMON SPACE AND PRIVATE STREET

FOR COMPLETE ENG DATA SEE ORIGINAL DEDICATION PLAT IN BOOK 66, PAGE 25 OF RECORDS.

10' UTILITY & DRAINAGE EASEMENTS EACH SIDE OF PROPERTY LINES AS INDICATED BY DASHED LINES EXCEPT AS OTHERWISE SHOWN.