

PART OF N.E. 1/4 OF SEC. 14, T.5N, R.2W, S.L.B. & M.

MAPLEWOOD ESTATES SUBDIVISION

TAXING UNIT 41

UNIT NO. 4
IN ROY CITY

PRE/IX-09-019

SCALE 1" = 80'
SEE PAGE 20

TANNER SUB.
SEE PAGE 24


HY-MESA SUB.
SEE PAGE 23

MAPLEWOOD
EST. NO. 2
SEE PAGE 17

MAPLEWOOD
EST. NO. 3
SEE PAGE 18

NOTE: BEARING EQUATION: N. 1/2 OF HY-MESA
& TANNER SUBS. - N. 0°15' E. OF THIS SUB.

NOTE: SEE ORIGINAL PLAT
(13-1) FOR COMPLETE
ENGINEERING DATA

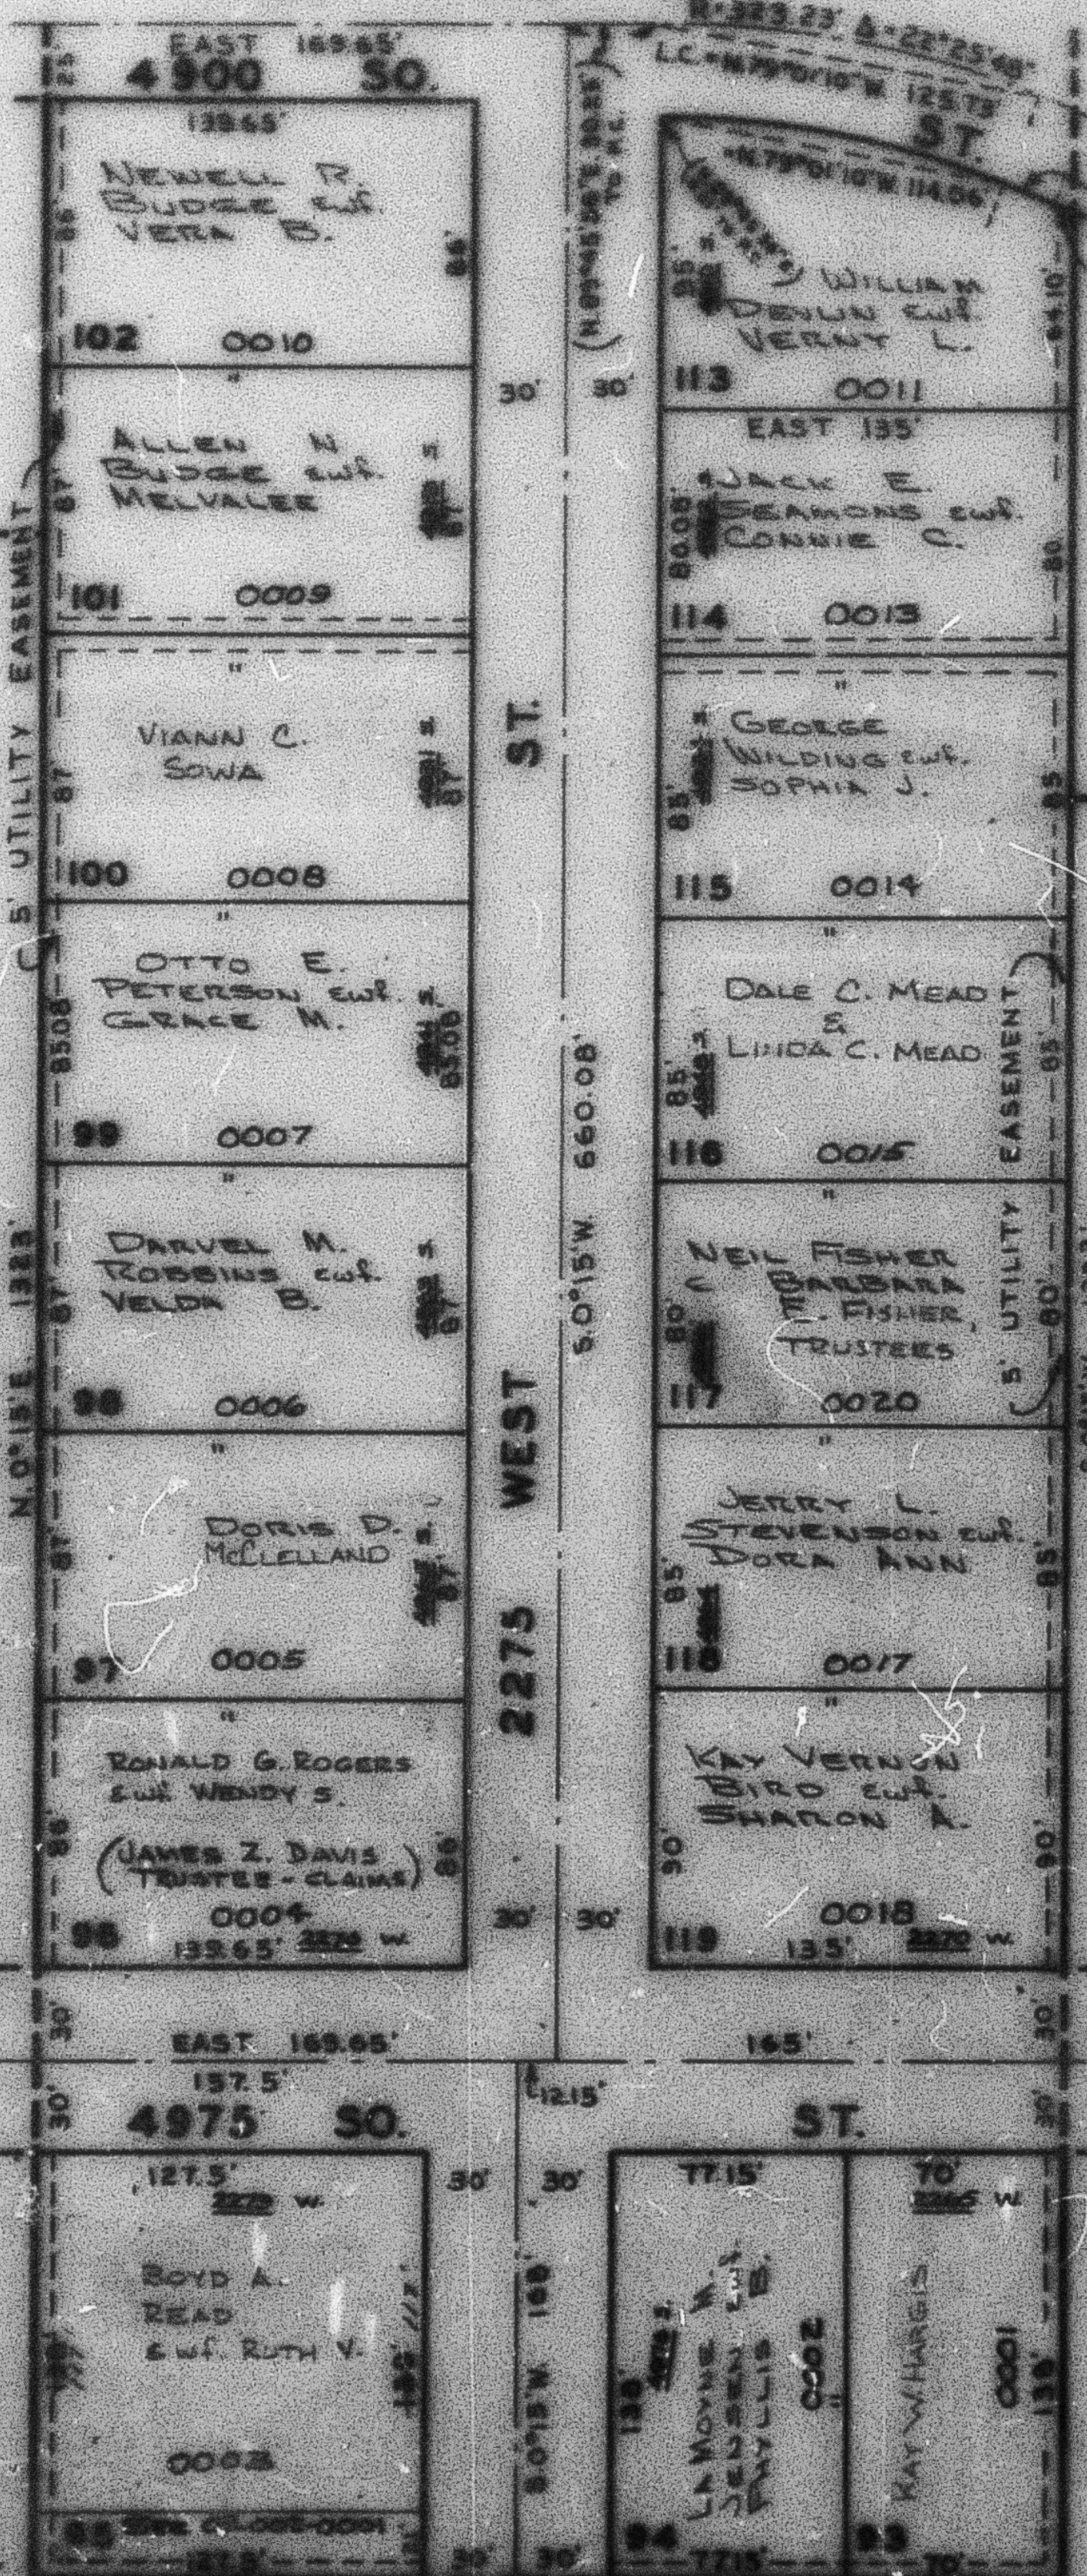

NORTH LINE OF DEL-AR SUB. SEE WEST 22465 PAGE 2