PART NE 1/4 SEC. 23, T5N, R2W, S.L.B. & M.

MUNICIPAL ACRES

PART OF BLOCK 2

LOTS 1 TO 12 & 34 TO 41

TAXING UNIT: 41

ROY CITY

SCALE 1" TO 50'

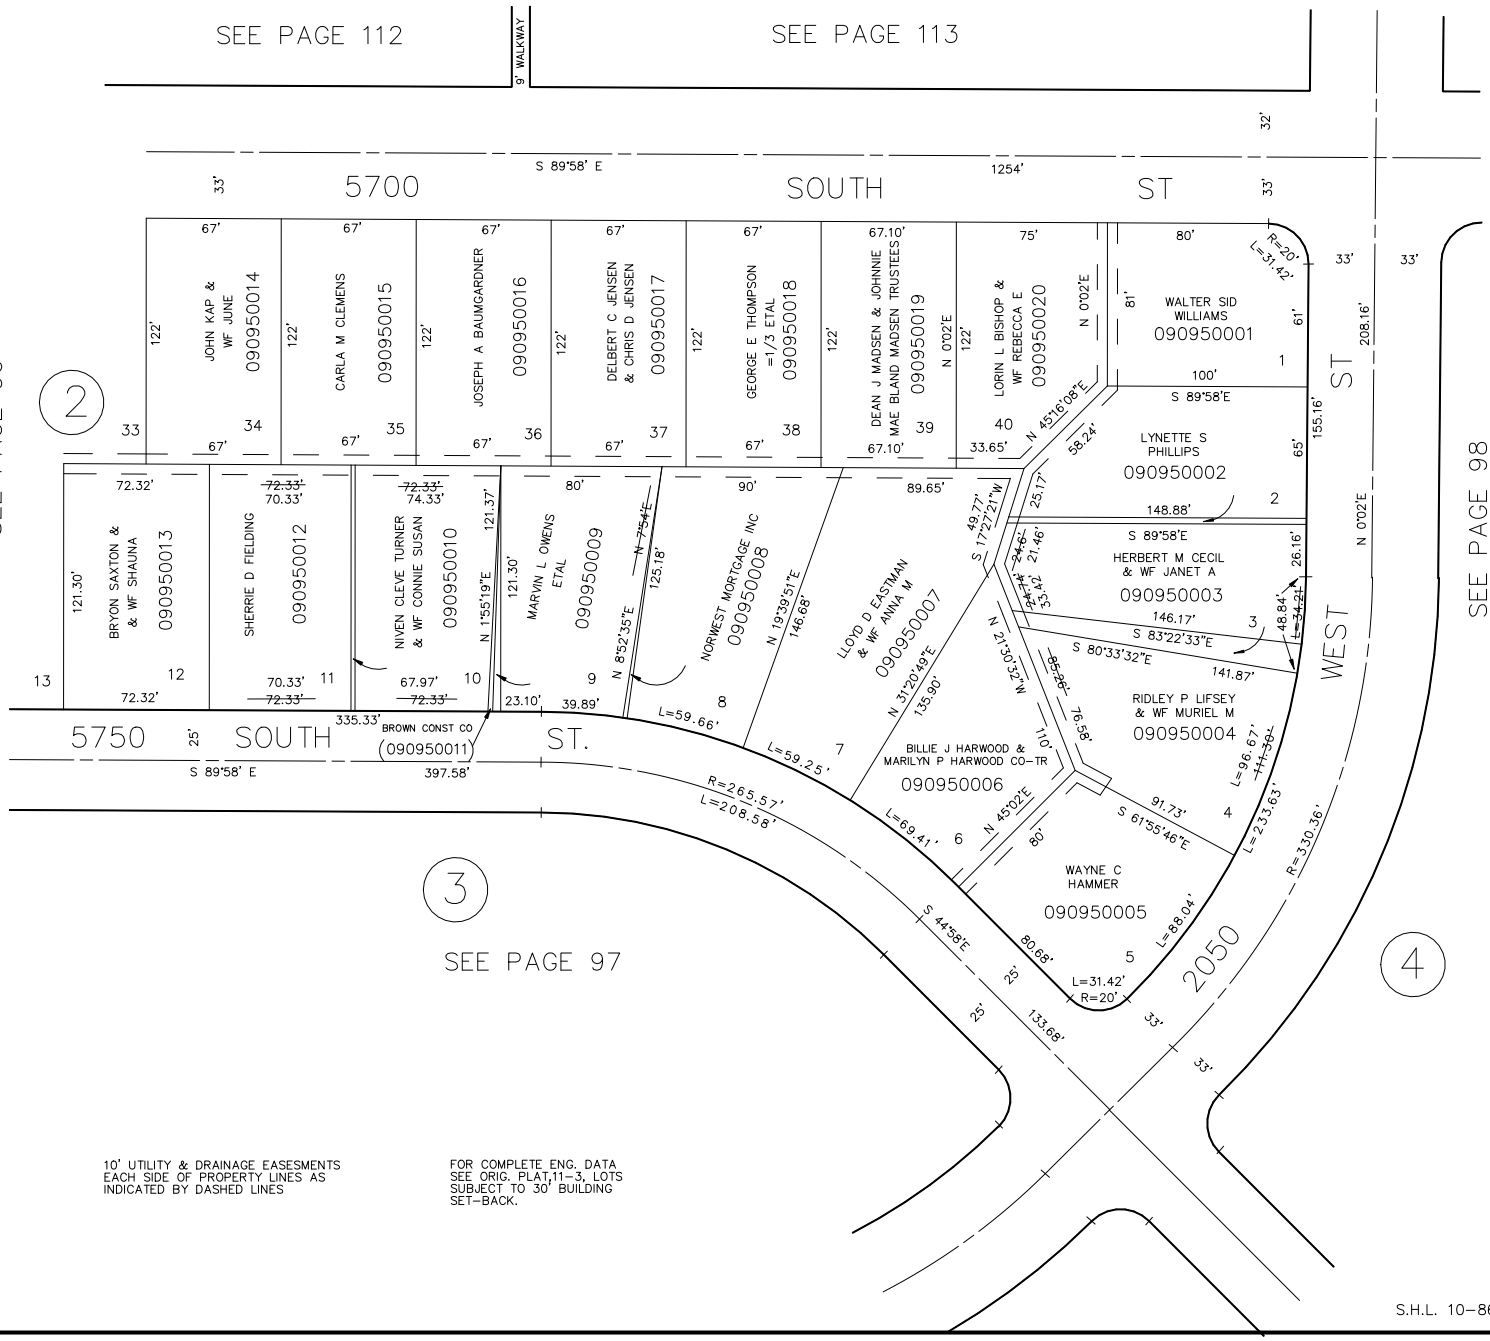
SEE PAGE 112
9' WALKWAY
SEE PAGE 113
S 89°58' E
1254'
5700 SOUTH ST
5750 SOUTH ST.
WEST ST
2050
SEE PAGE 96
SEE PAGE 98
SEE PAGE 97
JOHN KAP & WF JUNE 090950014
CARLA M CLEMENS 090950015
JOSEPH A BAUMGARDNER 090950016
DELBERT C JENSEN & CHRIS D JENSEN 090950017
GEORGE E THOMPSON =1/3 ETAL 090950018
DEAN J MADSEN & JOHNNIE MAE BLAND MADSEN TRUSTEES 090950019
LORIN L BISHOP & WF REBECCA E 090950020
WALTER SID WILLIAMS 090950001
LYNETTE S PHILLIPS 090950002
HERBERT M CECIL & WF JANET A 090950003
RIDLEY P LIFSEY & WF MURIEL M 090950004
WAYNE C HAMMER 090950005
BILLIE J HARWOOD & MARILYN P HARWOOD CO-TR 090950006
LLOYD D EASTMAN & WF ANNA M 090950007
NORWEST MORTGAGE INC 090950008
MARVIN L OWENS ETAL 090950009
NIVEN CLEVE TURNER & WF CONNIE SUSAN 090950010
BROWN CONST CO (090950011)
SHERRIE D FIELDING 090950012
BRYON SAXTON & & WF SHAUNA 090950013
N 0°02'E
N 45°16'08"E
S 89°58'E
S 83°22'33"E
S 80°33'32"E
N 45°02'E
S 61°55'46"E
S 44°58'E
R=20'
L=31.42'
R=265.57'
L=208.58'
R=330.36'
L=233.63'
L=88.04'
L=69.41'
L=59.25'
L=59.66'
L=96.67'
L=34.21'
L=24.42'
L=24.6'
L=24.46'
L=24.42'
L=24.46'
L=24.42'
L=24.46'
L=24.42