PART OF NE 1/4 OF SEC. 21, T.5N., R.2W., S.L.B. & M.

HOLLEY ACRES SUBDIVISION NO. 1

LOTS 8–18

AMENDED PLAT

IN ROY CITY

SCALE 1" = 50'

TAXING UNIT: 41

SEE PAGE 84

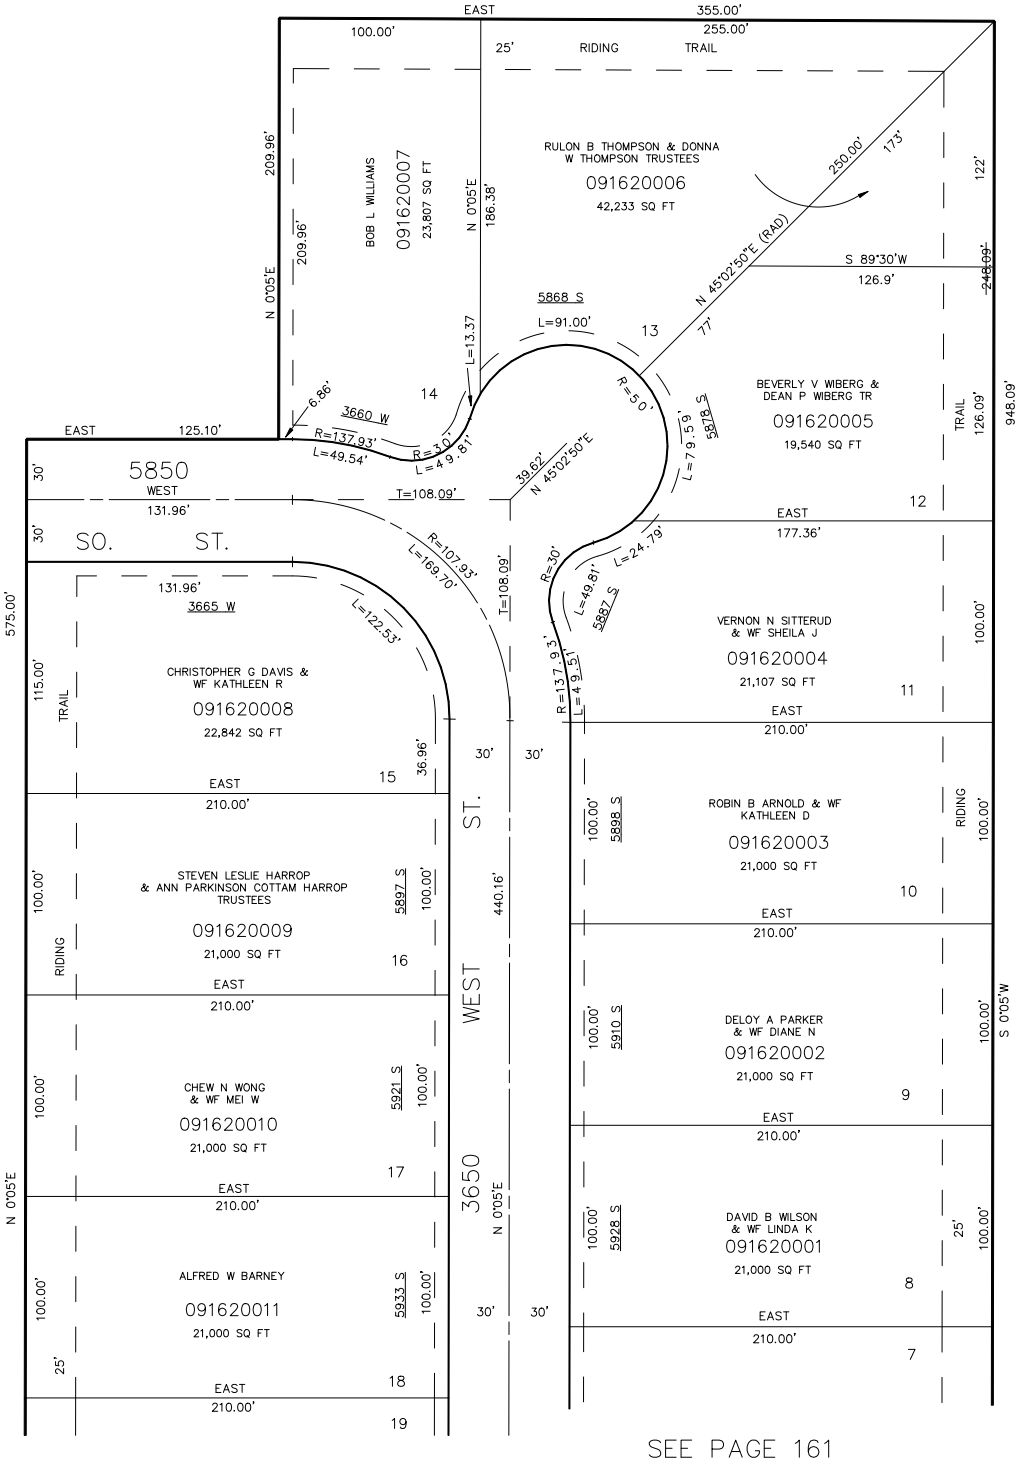

SEE PAGE 84

SEE PAGE 183

7' UTILITY & DRAINAGE EASEMENTS ECH SIDE OF PROPERTY LINE AS INDICATED BY DASHED LINES, EXCEPT AS OTHERWISE SHOWN.

FOR COMPLETE ENG. DATA SEE ORIG. DEDICATION PLAT IN BOOK 18, PAGE 54 OF RECORDS.

SEE PAGE 161

L.D.T. 8–86