


PART OF NE 1/4 OF SEC 21, T.5N, R.2E, S.18E
HOLLEY ACRES SUBDIVISION NO. 4
 LOTS 57-65, 84-88
 IN BOY CITY
 SCALE 1" = 50'

TAXING UNIT: 40

PREFIX: 09 - 195

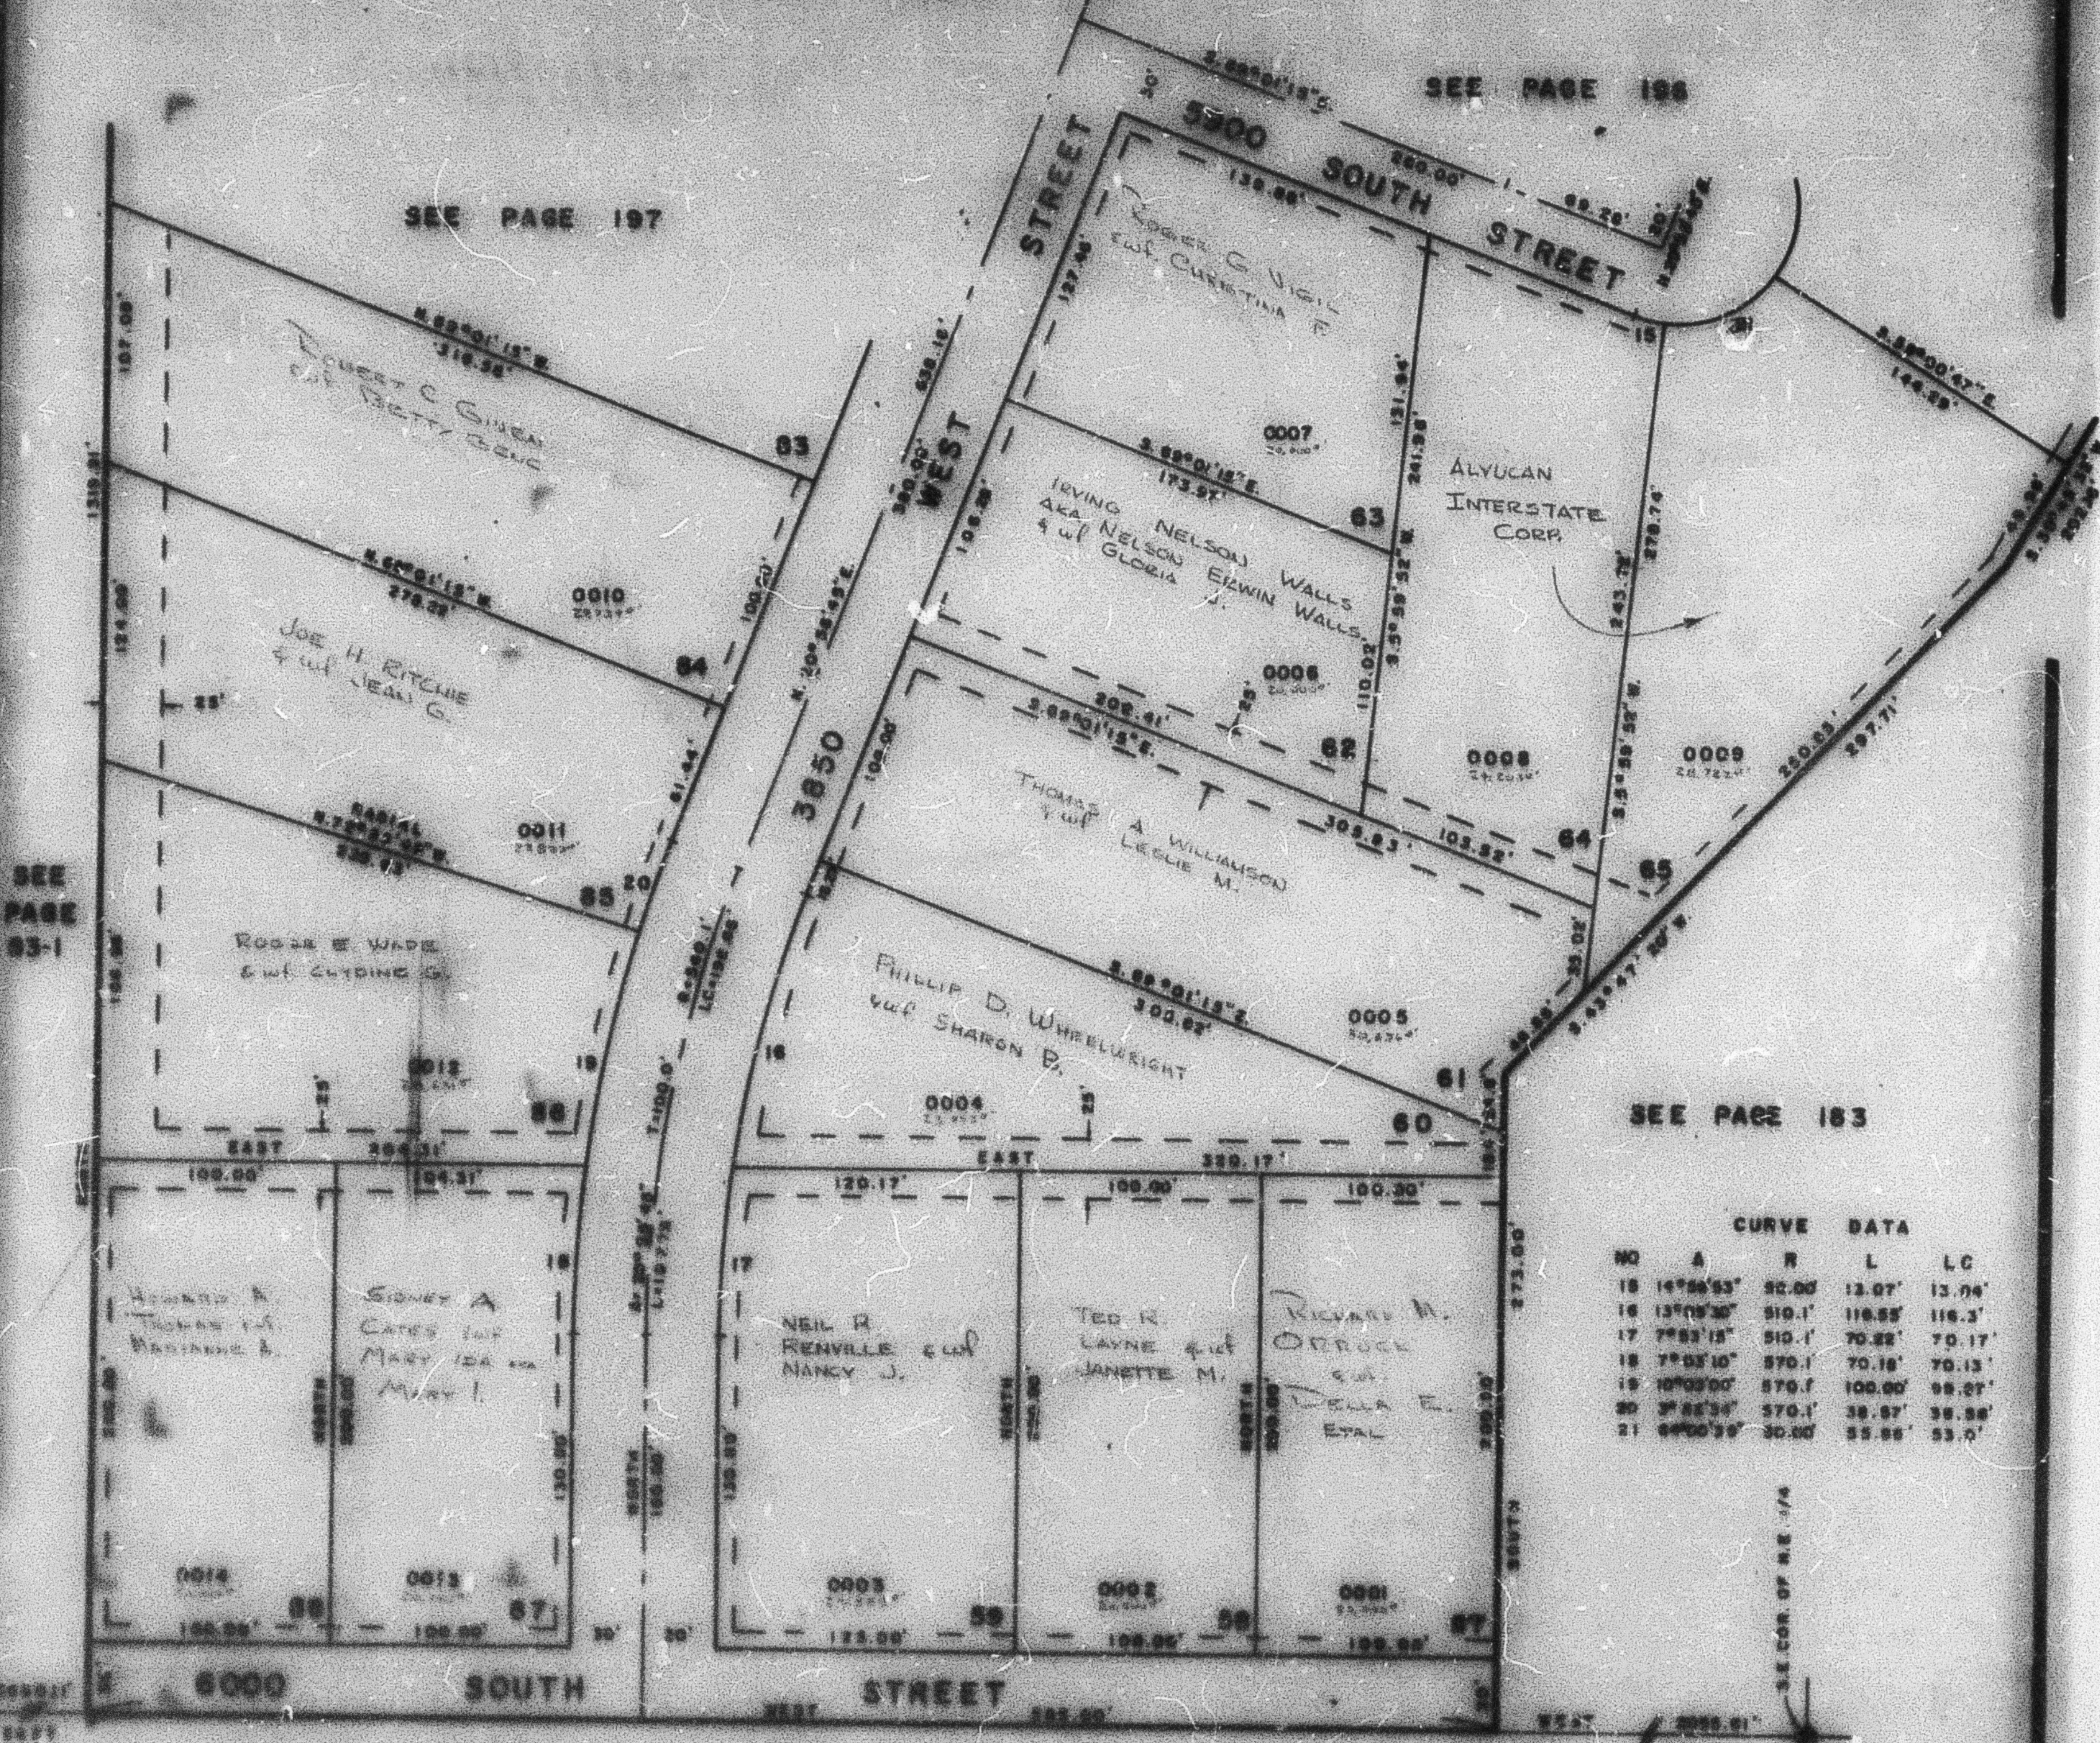

CURVE DATA				
NO	A	R	L	LC
16	14°55'53"	52.00	13.07'	13.04'
16	13°19'30"	510.1'	116.55'	116.3'
17	7°53'13"	510.1'	70.22'	70.17'
18	7°53'10"	570.1'	70.18'	70.13'
19	10°03'00"	570.1'	100.00'	99.97'
20	3°52'35"	570.1'	38.97'	38.96'
21	6°40'39"	30.00	55.55'	55.0'

SEE PAGE 193

FOR EASES, EASES, DATA
 SEE MAPS, PLS. PLAY IN
 BOOK 20 PAGE 65

W.F. & S. 1957