

PART OF NE 1/4 OF SEC 21, T 5 N, R 2 W, S 10 E **HOLLEY ACRES SUBDIVISION NO. 4**

LOTS 68-76
 IN ROY CITY
 SCALE 1" = 50'

TAKING LAST 40'


SEE PAGE 94

PREFIX 09-198

SEE PAGE 197

SEE PAGE 184

SEE PAGE 195

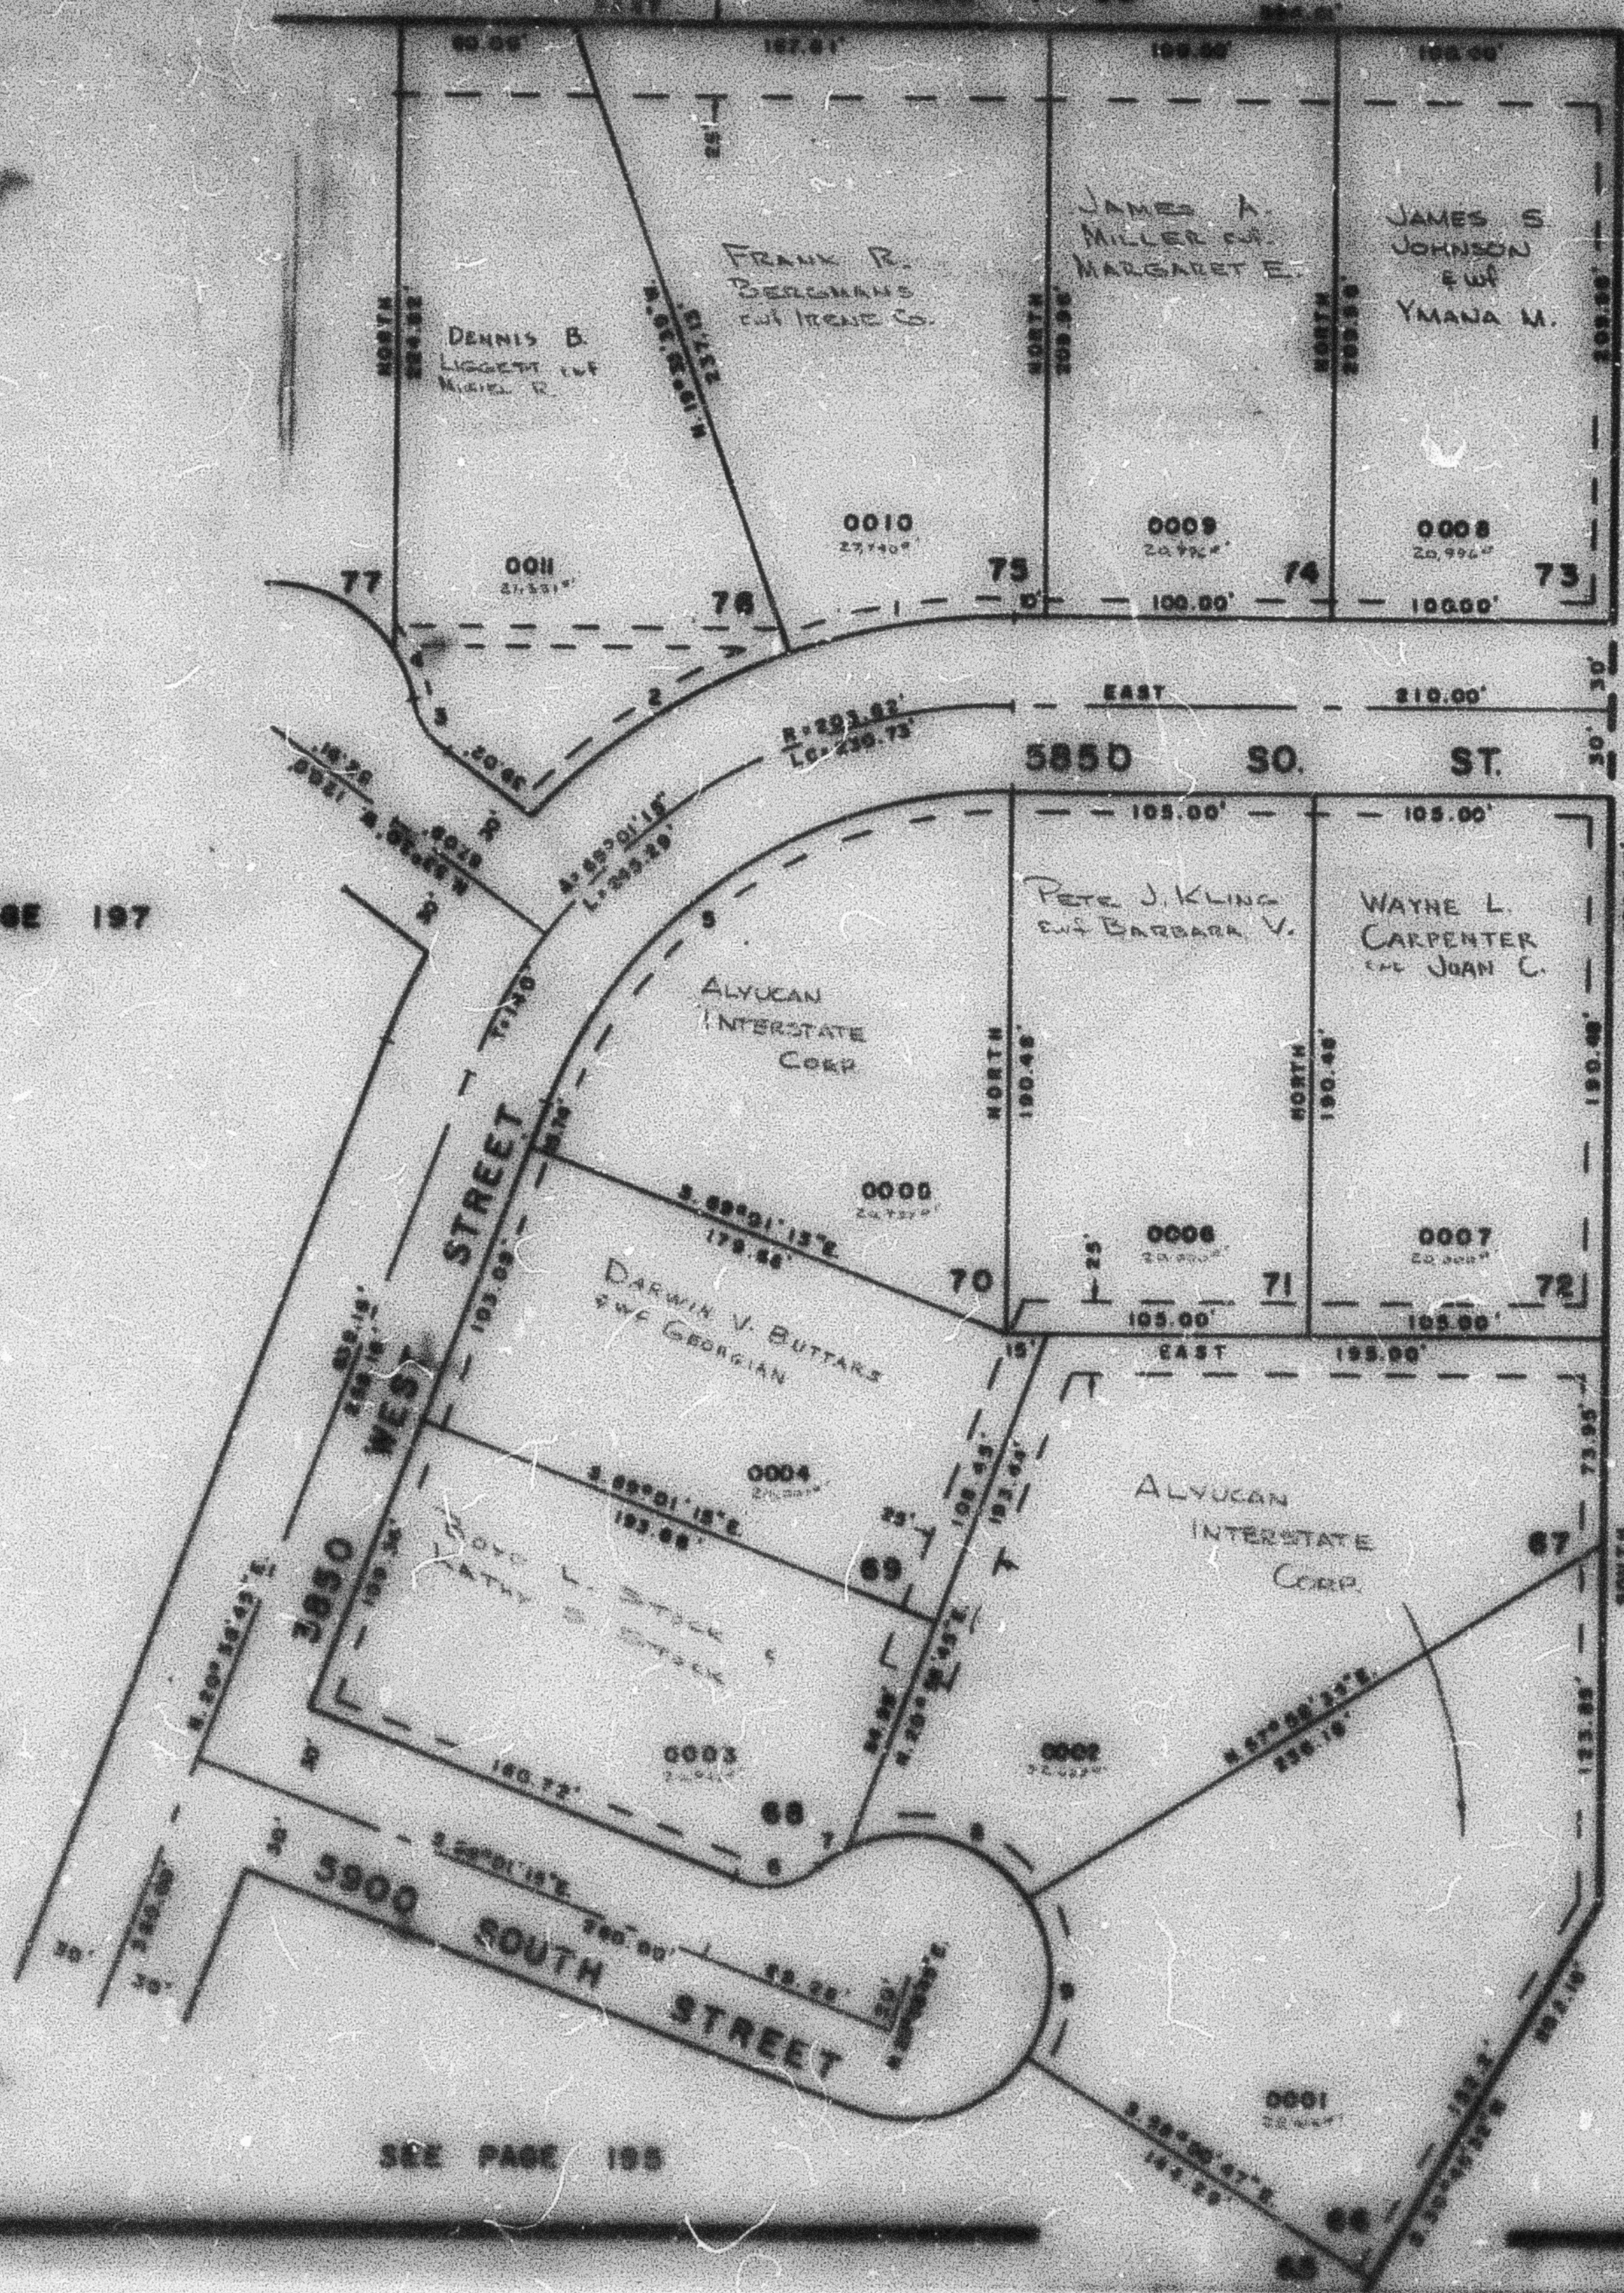

CURVE DATA				
	A	R	L	LC
1	18°33'39"	235.82	79.76	79.37
2	20°35'41"	253.22	109.30	
3	41°24'30"	30.00	21.68	
4	18°33'39"	50.00	17.09	
5	50°01'15"	173.82	209.15	156.73
6	60°00'	30.00	31.46	30.00
7	13°33'00"	50.00	11.69	11.65
8	83°28'36"	50.00	72.96	66.86
9	84°00'39"	50.00	55.86	53.00

7' UTILITY & DRAINAGE EASEMENTS
 EACH SIDE OF PROPERTY LINE
 AS INDICATED BY DASHED LINES

FOR COMPLETE ENG. DATA
 SEE ORIG. DES. PLAT IN
 BOOK 20, PAGE 52