

PART OF N.E. 1/4 OF SEC. 21, T. 5 N., R. 2 W., S. 1 R. 8 M.
HOLLEY ACRES SUBDIVISION NO. 4

197


TAXING UNIT - 40

SEE PAGE 84

LOTS 77-83
 IN ROY CITY

SCALE 1"=50'

PREFIX-00-197

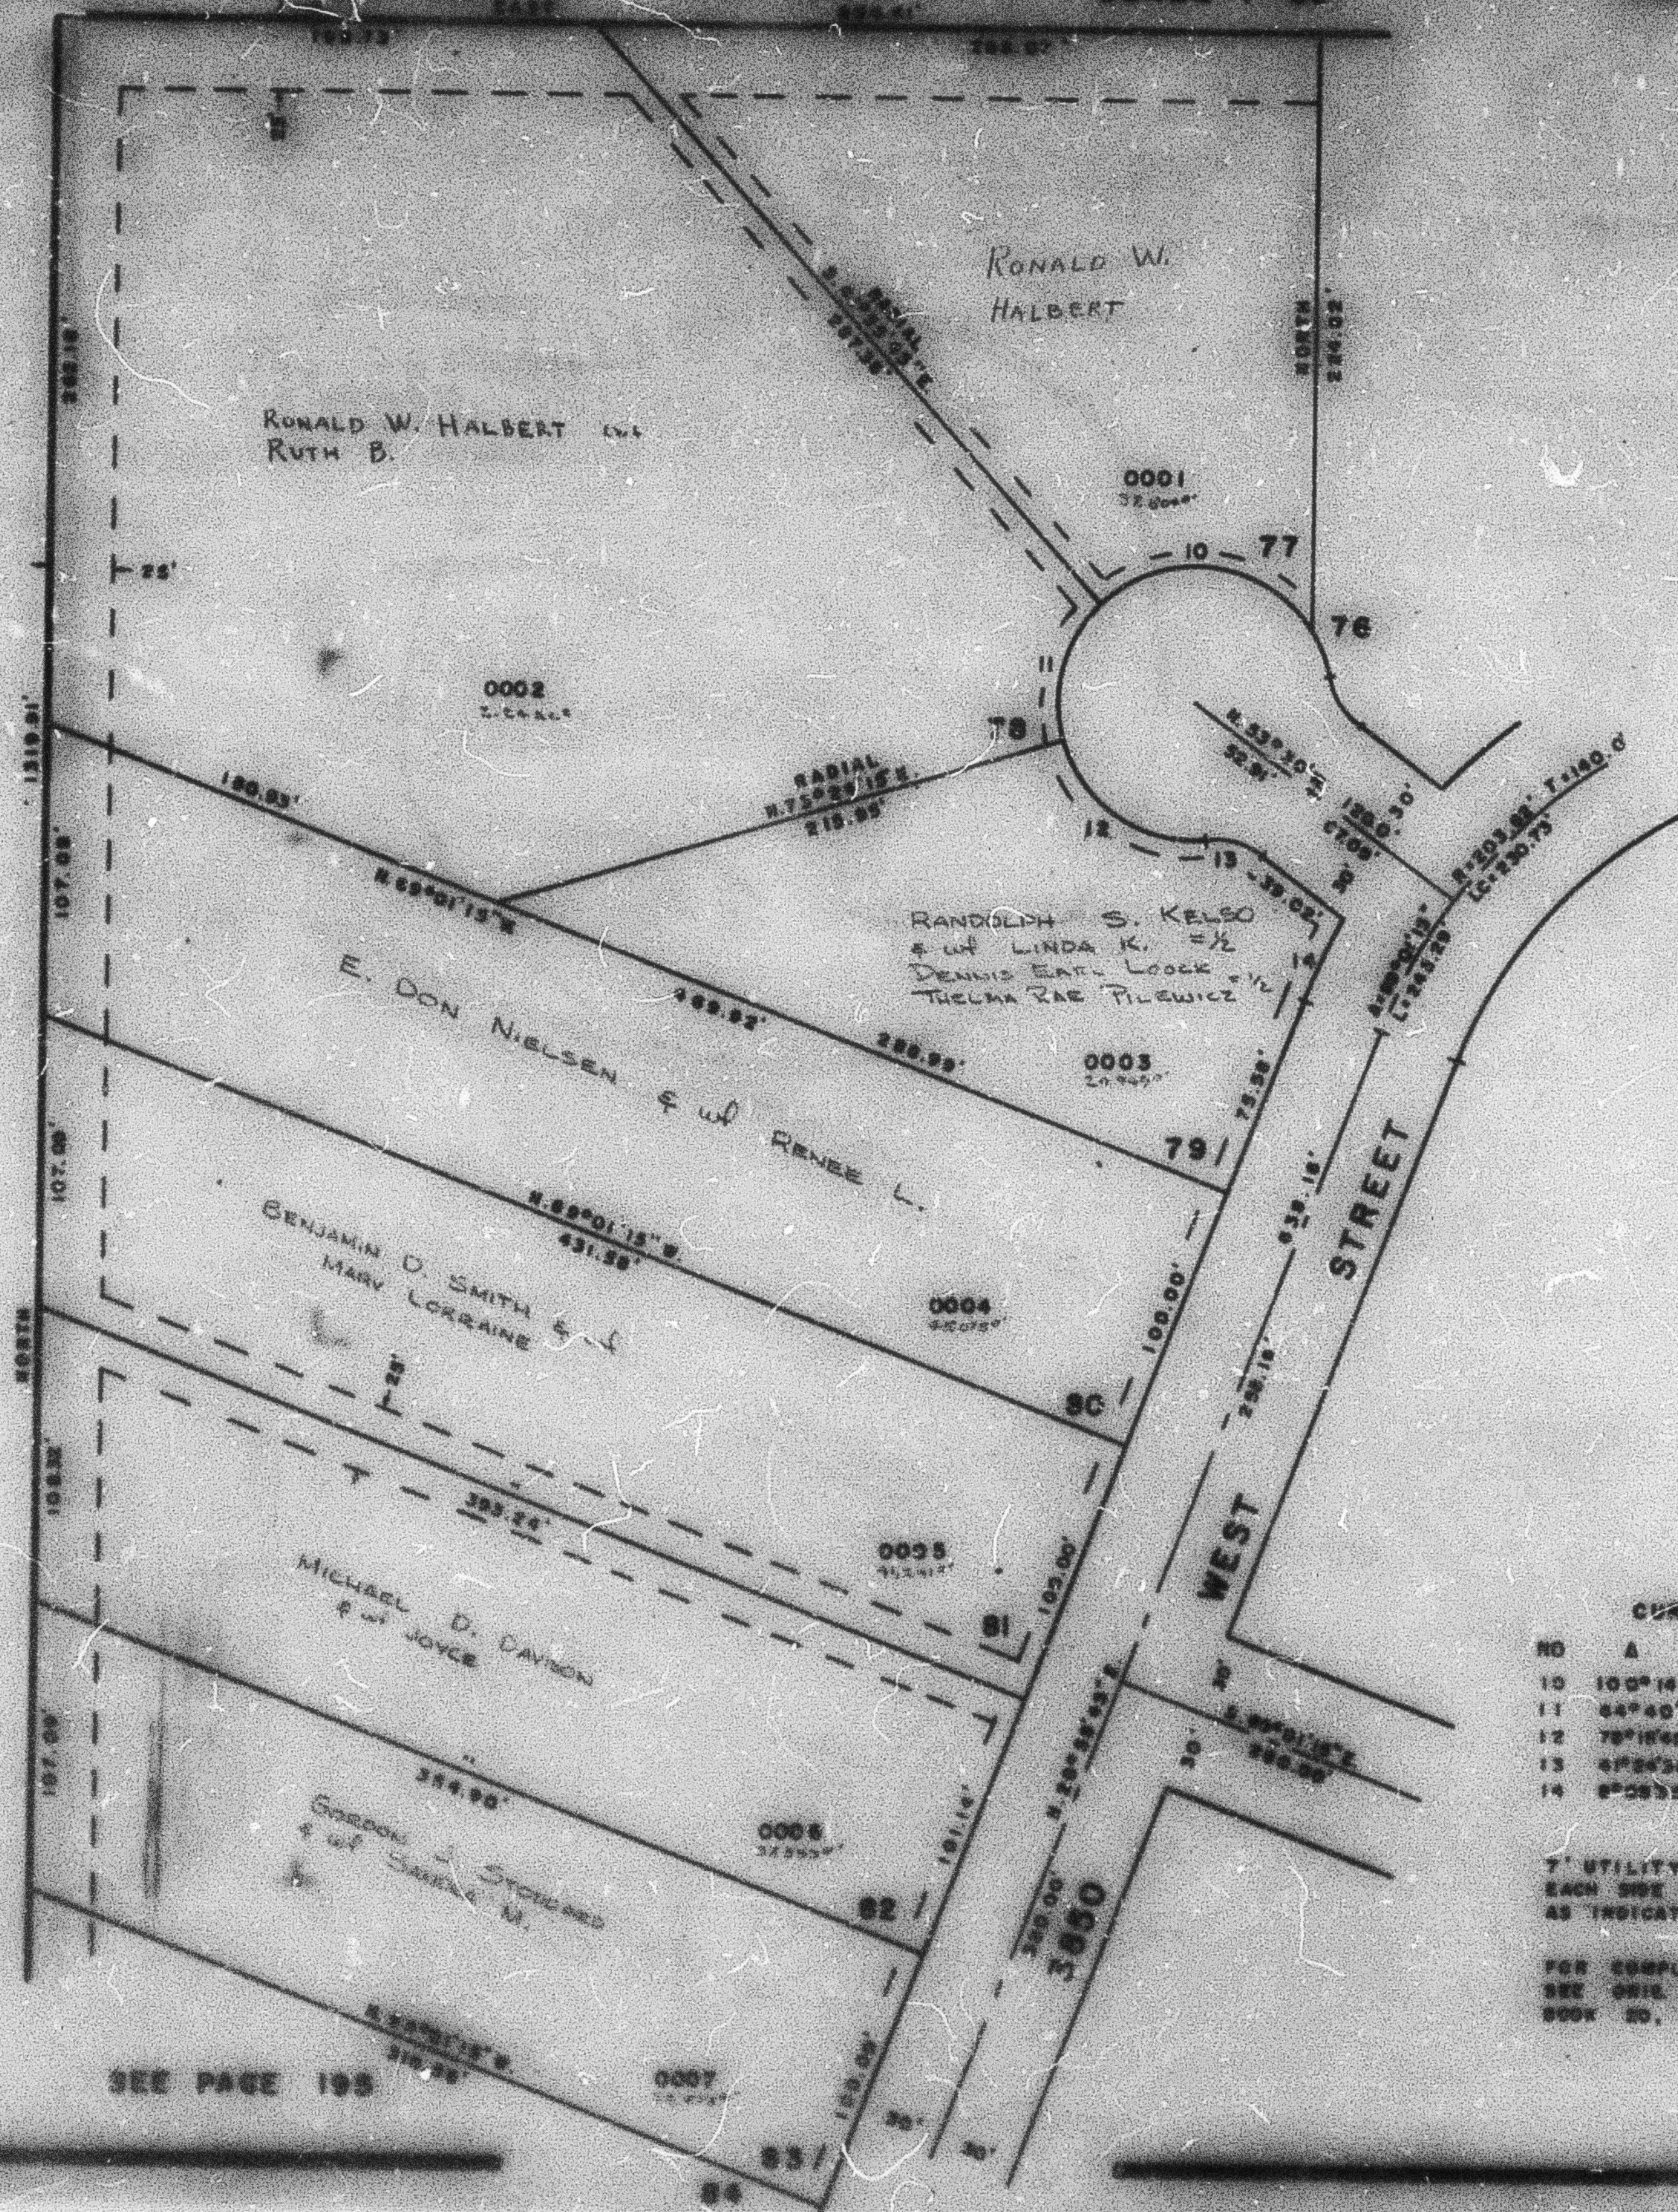

SEE PAGE
 196

SEE PAGE
 83-1

CURVE DATA			
NO	A	R	L
10	100°14'	50.00'	87.47'
11	64°40'	50.00'	38.43'
12	78°18'45"	50.00'	62.21'
13	67°24'30"	50.00'	21.88'
14	8°28'35"	233.62'	33.20'

7" UTILITY & DRAINAGE EIGHTS
 EACH SIDE OF PROPERTY LINE
 AS INDICATED BY DASHED LINES

FOR COMPLETE ENG. DATA
 SEE ORIG. DES. PLAN IN
 BOOK 20, PAGE 86

SEE PAGE 195

W.F. & S. 7-72