

213

ALAND OF HONEY SUBDIVISION NO. 1

LOTS 45-51

IN WEBER COUNTY

SCALE 1" = 50'

TAXING UNIT: 109

PREFIX: 09 - 213


CURVE DATA

男	13° 39' 16"	30 00	7 15	7 15
男	34° 33' 07"	30 00	18 00	17 51
男	63° 11' 23"	80 20	66 12	62 52
男	43° 00'	00 00	4 30	4 04
男	35° 00'	00 00	36 05	36 09

UTILITY M CHAINAGE ELEMENTS
EACH SIDE OF PROPERTY LINE AS
INDICATED BY DASHED LINES
UNLESS OTHERWISE SHOWN

FOR COMPLETE ENG DATA
SEE ORIG. DED PLAT IN
BOOK 21, PAGE 91

SEE PAGE 74

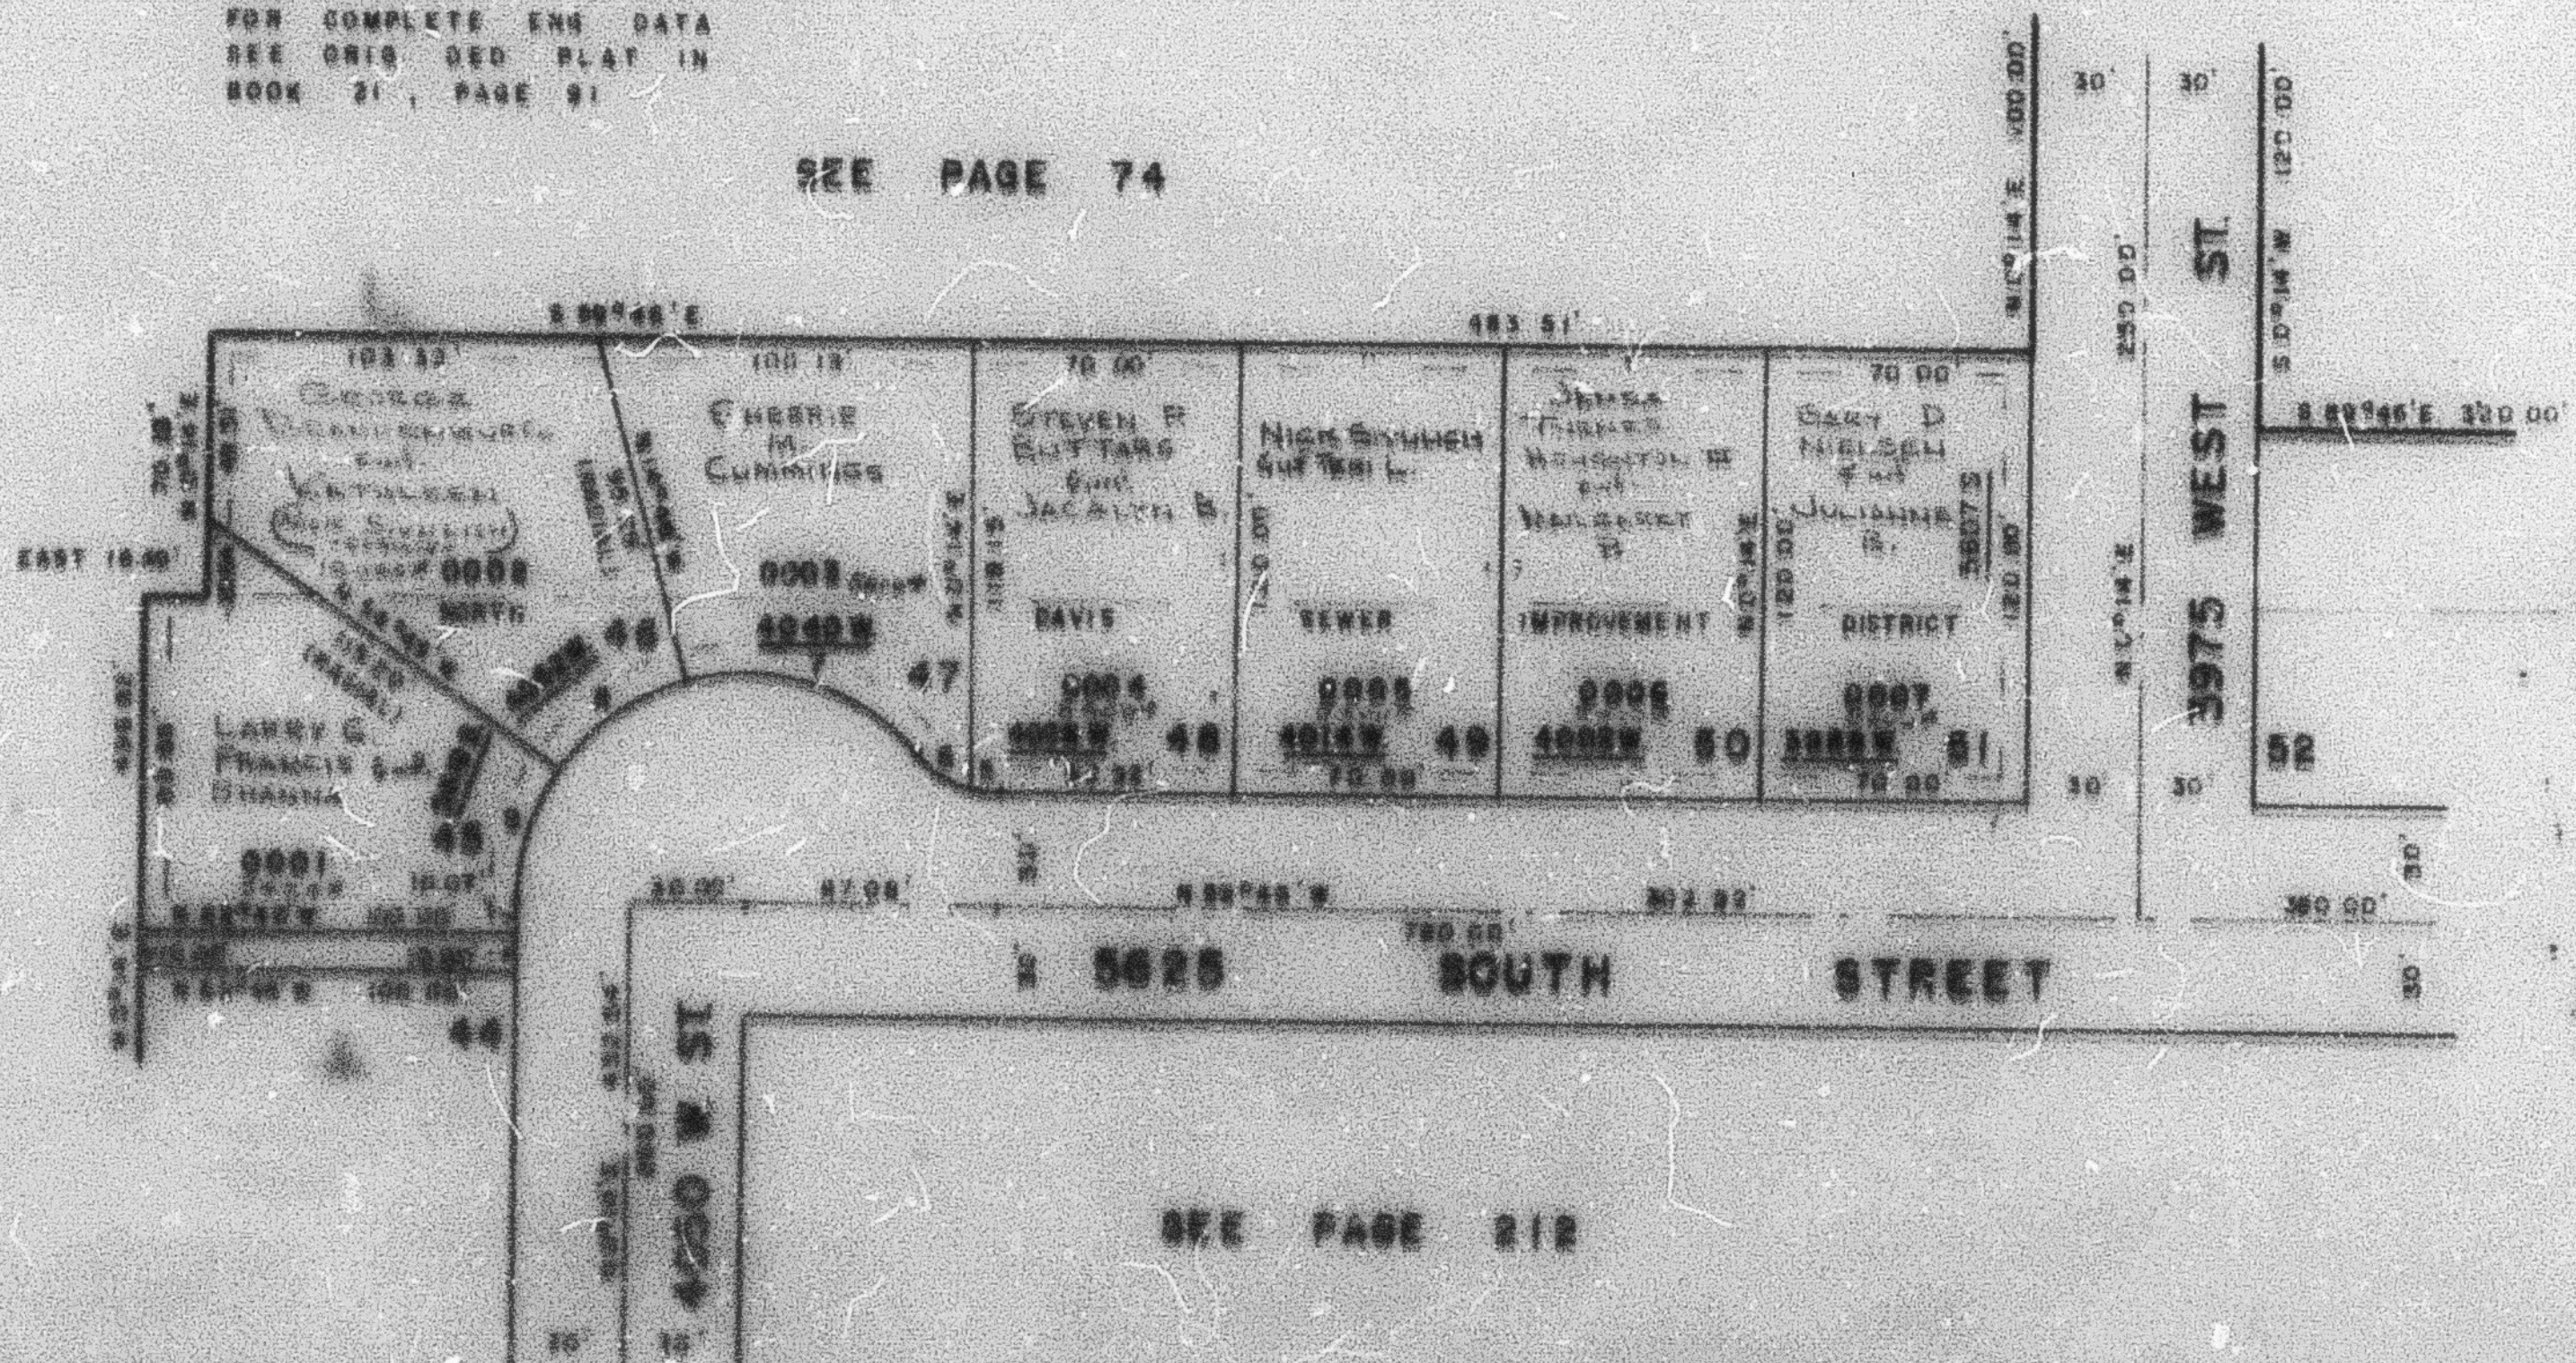

SEE PAGE 74

REF PAGE 03-1

SEE
PAGE
210

OFF PAGE 212