

PART OF NW 1/4 SEC. 15, T. 5 N., R. 2 W., S.L.B. & M. COUNTRY LANE SUBDIVISION NO. 1


214

TAXING UNIT 41

LOTS 1-17
IN ROY CITY

PREFIX 108-214

SEE BOOK 8, PAGE 51-3

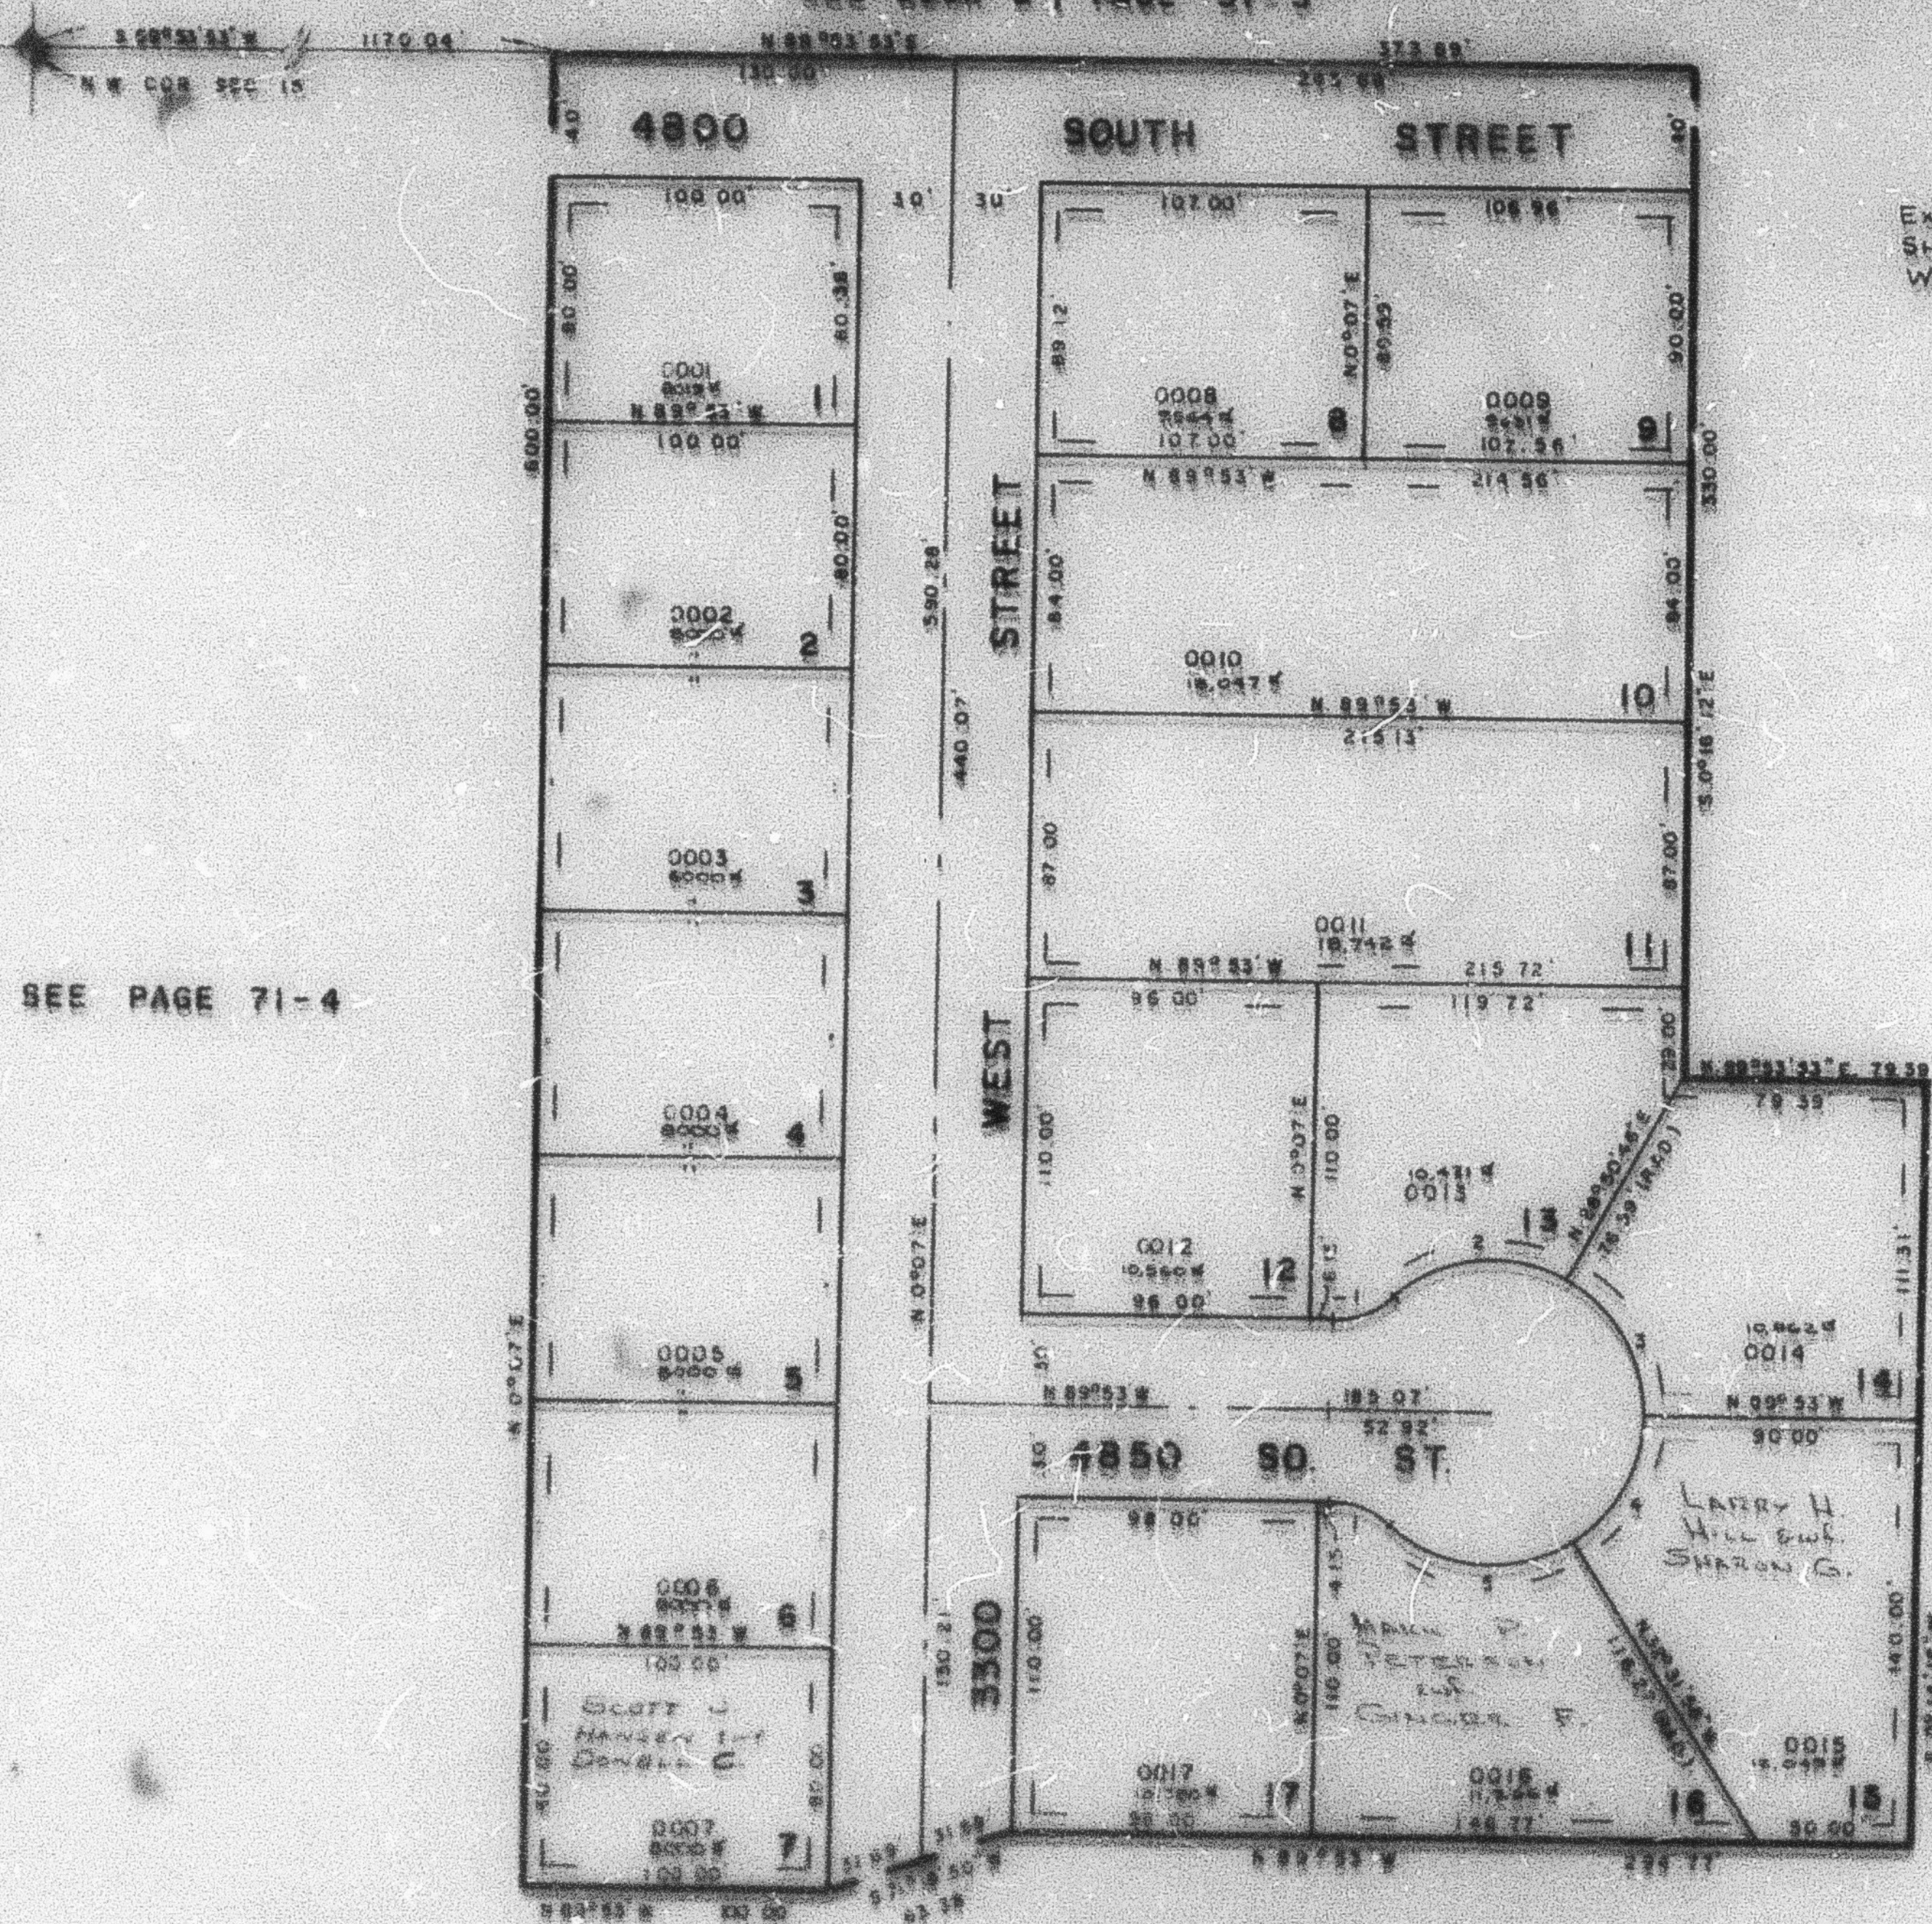

SEE PAGE 71-4

SEE PAGE 71-1

SEE PAGE 71-1

CURVE DATA

1	2	3	4	5
81° 52' 54"	107° 08' 21"	81° 18' 18"	57° 21' 52"	74° 03' 53"
30.00	50.00	50.00	50.00	50.00
21.88	51.21	52.47	52.05	45.83
21.21	51.88	52.88	51.88	50.22

UTILITY & DRAINAGE EASEMENTS
EACH SIDE OF PROPERTY LINE AS
INDICATED BY DASHED LINES

FOR COMPLETE ENG. DATA
SEE ORIG. REG. PLAT IN
BOOK 22, PAGE 3