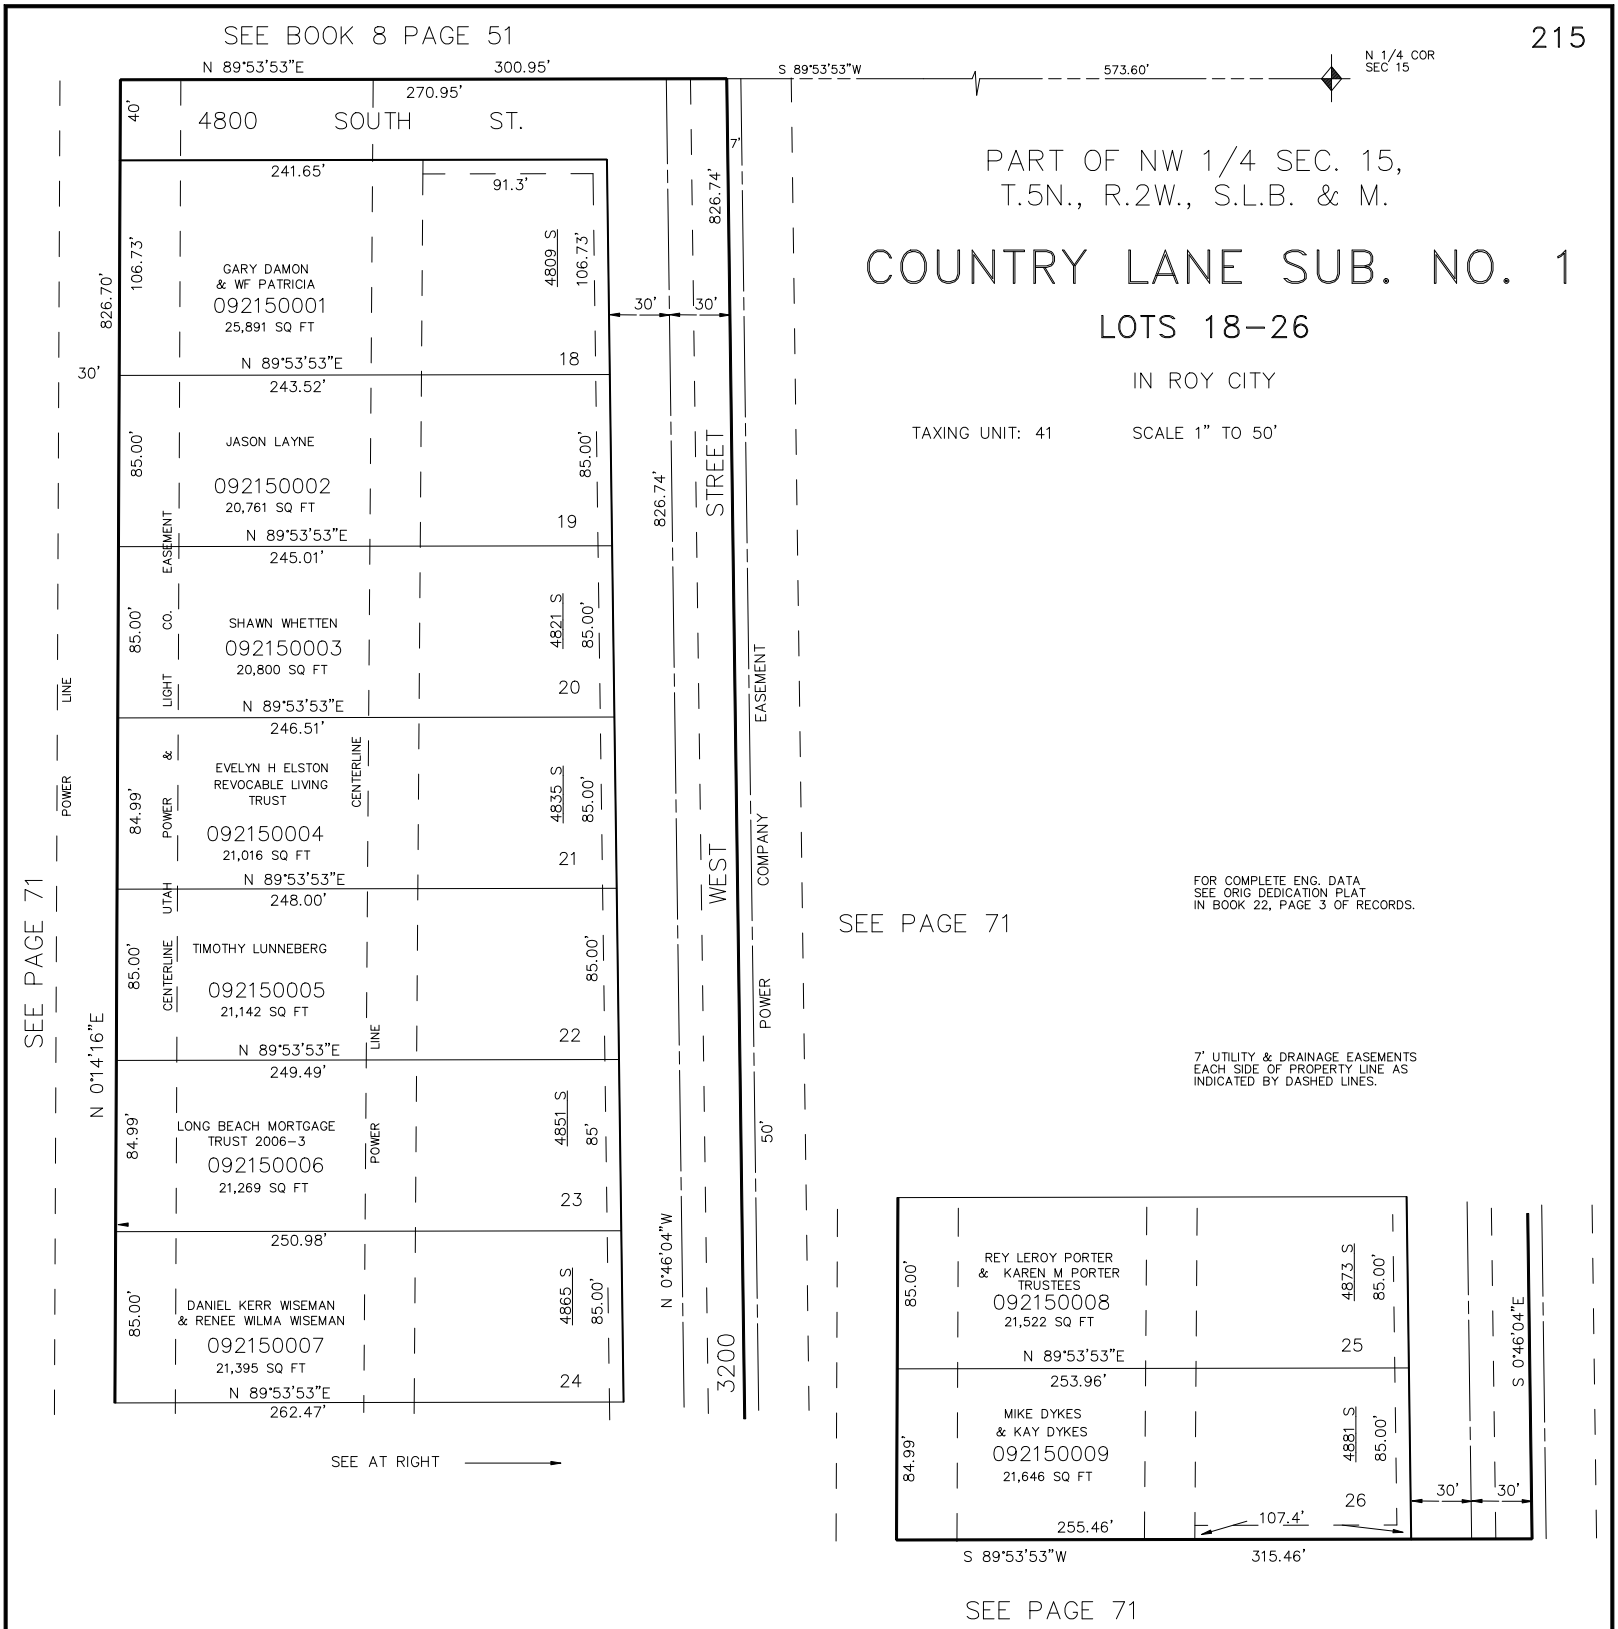
SEE BOOK 8 PAGE 51
N 89°53'53"E
300.95'
270.95'
4800 SOUTH ST.
S 89°53'53"W
573.60'
N 1/4 COR SEC 15
PART OF NW 1/4 SEC. 15, T.5N., R.2W., S.L.B. & M.
COUNTRY LANE SUB. NO. 1
LOTS 18-26
IN ROY CITY
TAXING UNIT: 41
SCALE 1" TO 50'
GARY DAMON & WF PATRICIA
092150001
25,891 SQ FT
JASON LAYNE
092150002
20,761 SQ FT
SHAWN WHETTEN
092150003
20,800 SQ FT
EVELYN H ELSTON REVOCABLE LIVING TRUST
092150004
21,016 SQ FT
TIMOTHY LUNNEBERG
092150005
21,142 SQ FT
LONG BEACH MORTGAGE TRUST 2006-3
092150006
21,269 SQ FT
DANIEL KERR WISEMAN & RENEE WILMA WISEMAN
092150007
21,395 SQ FT
REY LEROY PORTER & KAREN M PORTER TRUSTEES
092150008
21,522 SQ FT
MIKE DYKES & KAY DYKES
092150009
21,646 SQ FT
SEE PAGE 71
N 0°14'16"E
N 0°46'04"W
S 0°46'04"E
S 89°53'53"W
315.46'
3200 WEST STREET
UTAH POWER & LIGHT CO. EASEMENT
POWER LINE
CENTERLINE
POWER COMPANY EASEMENT
7' UTILITY & DRAINAGE EASEMENTS EACH SIDE OF PROPERTY LINE AS INDICATED BY DASHED LINES.
FOR COMPLETE ENG. DATA SEE ORIG DEDICATION PLAT IN BOOK 22, PAGE 3 OF RECORDS.
SEE AT RIGHT

L.D.T. 10-86