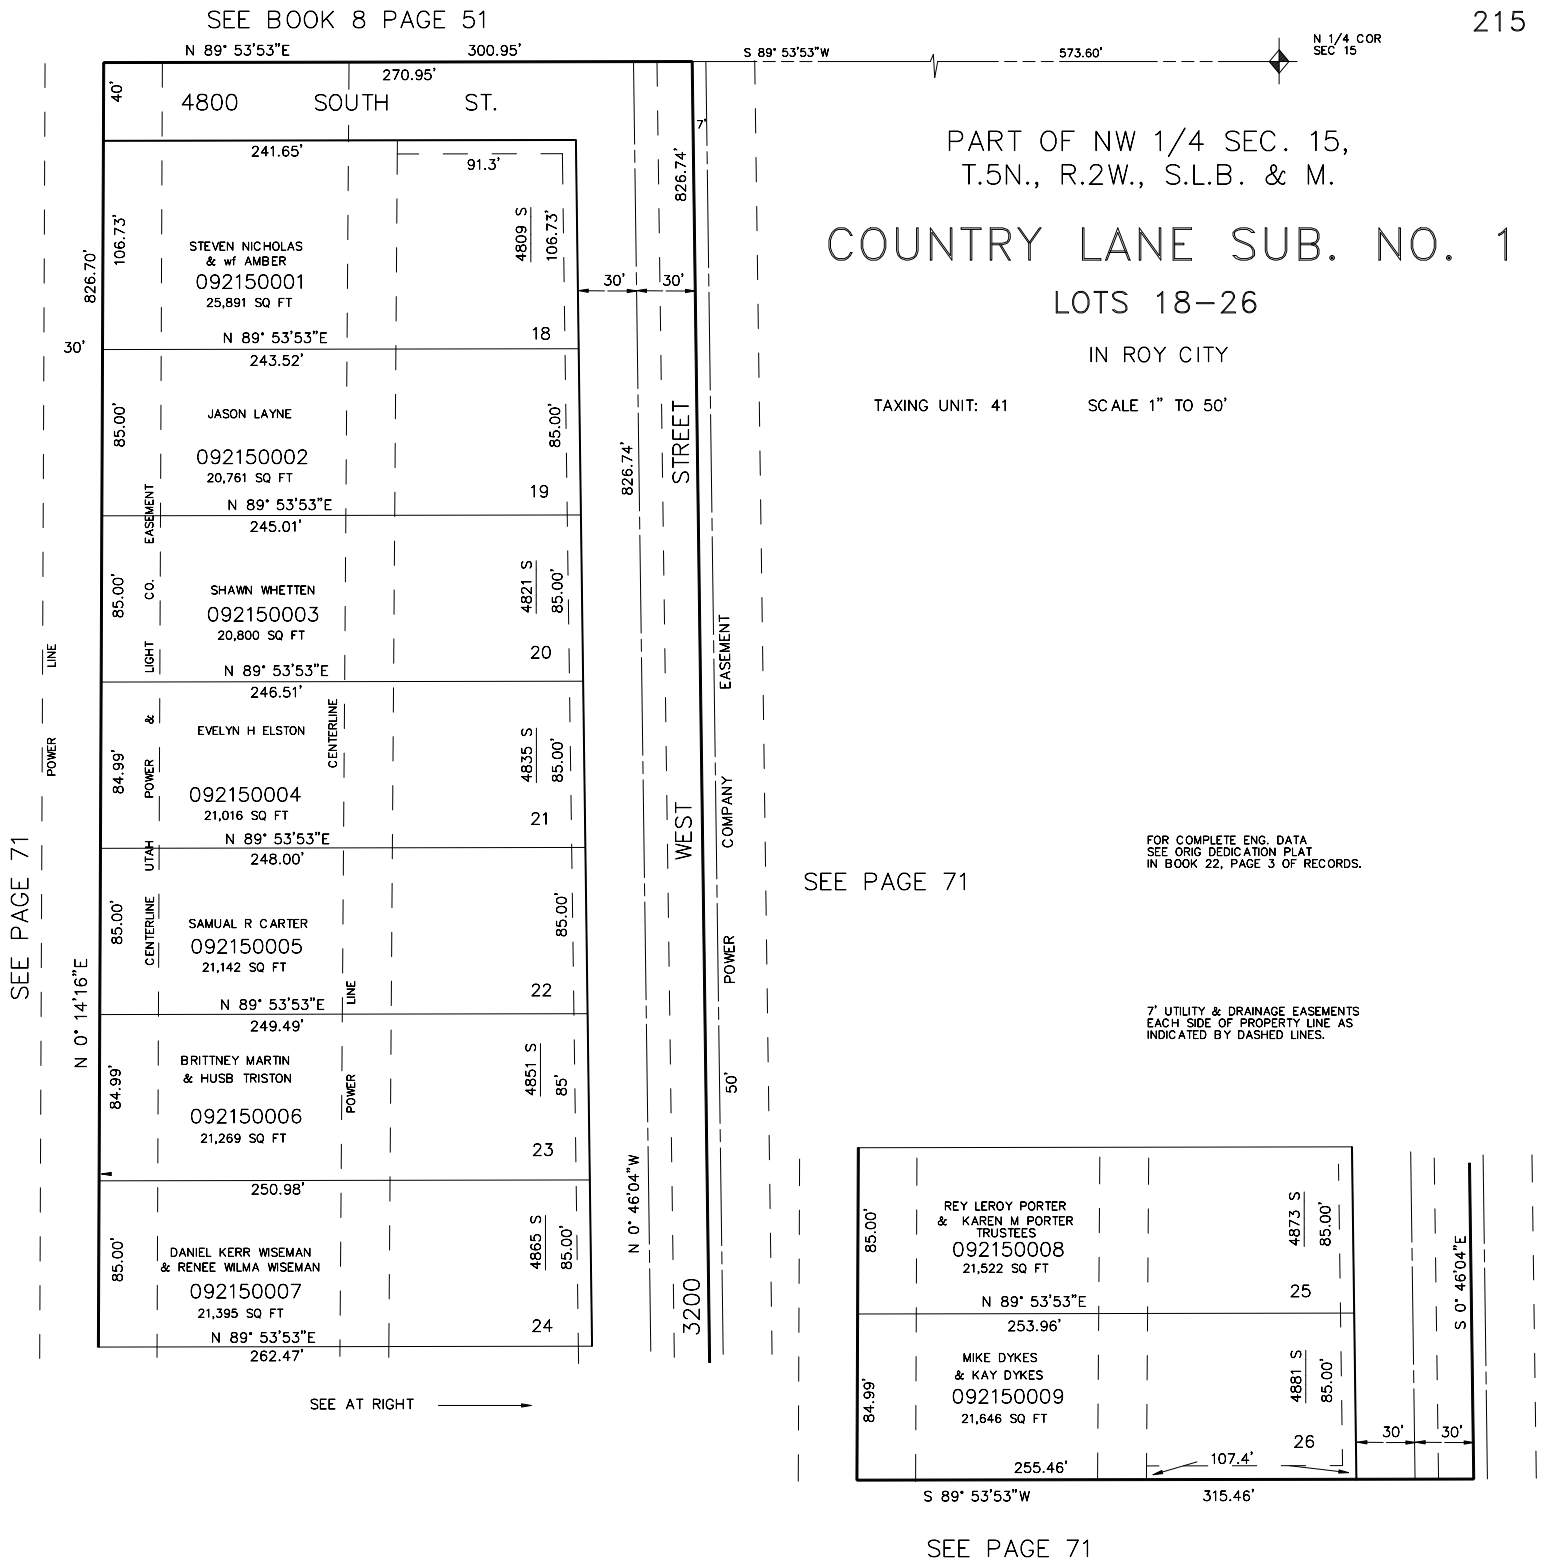
SEE BOOK 8 PAGE 51
N 89° 53'53"E
300.95'
270.95'
4800 SOUTH ST.
S 89° 53'53"W
573.60'
N 1/4 COR SEC 15
PART OF NW 1/4 SEC. 15, T.5N., R.2W., S.L.B. & M.
COUNTRY LANE SUB. NO. 1
LOTS 18-26
IN ROY CITY
TAXING UNIT: 41
SCALE 1" TO 50'
STEVEN NICHOLAS & wf AMBER
092150001
25,891 SQ FT
JASON LAYNE
092150002
20,761 SQ FT
SHAWN WHETTEN
092150003
20,800 SQ FT
EVELYN H ELSTON
092150004
21,016 SQ FT
SAMUAL R CARTER
092150005
21,142 SQ FT
BRITTNEY MARTIN & HUSB TRISTON
092150006
21,269 SQ FT
DANIEL KERR WISEMAN & RENEE WILMA WISEMAN
092150007
21,395 SQ FT
REY LEROY PORTER & KAREN M PORTER TRUSTEES
092150008
21,522 SQ FT
MIKE DYKES & KAY DYKES
092150009
21,646 SQ FT
WEST STREET
3200
N 0° 46'04"W
S 0° 46'04"E
N 0° 14'16"E
SEE PAGE 71
SEE AT RIGHT
FOR COMPLETE ENG. DATA SEE ORIG DEDICATION PLAT IN BOOK 22, PAGE 3 OF RECORDS.
7' UTILITY & DRAINAGE EASEMENTS EACH SIDE OF PROPERTY LINE AS INDICATED BY DASHED LINES.
UTAH POWER & LIGHT CO. EASEMENT
POWER COMPANY EASEMENT
CENTERLINE
POWER LINE
S 89° 53'53"W
315.46'
255.46'
107.4'

L.D.T. 10-86