PART OF N.E. 1/4 SEC. 22, T.5N., R.2W., S.L.B. & M.

# ELTA GLEN SUBDIVISION NO. 1

IN ROY CITY

TAXING UNIT: 41

SCALE 1" = 50'

SEE PAGE 64

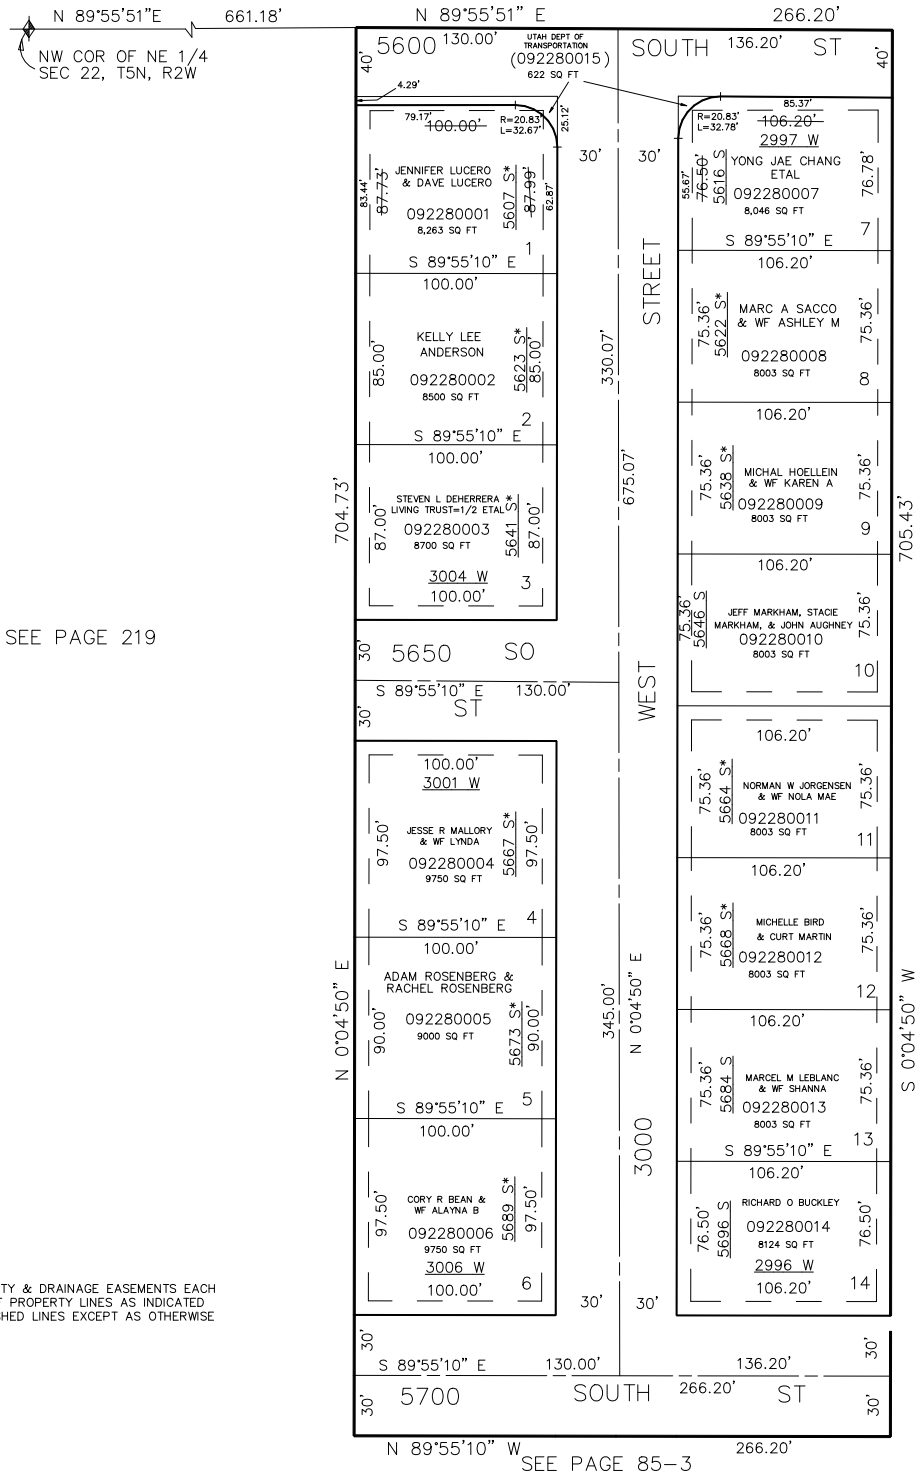


SEE PAGE 219

SEE PAGE 253

*CORRECTION AFFIDAVIT
03-JUL-2001, E#1780686

7' UTILITY & DRAINAGE EASEMENTS EACH SIDE OF PROPERTY LINES AS INDICATED BY DASHED LINES EXCEPT AS OTHERWISE SHOWN.

FOR COMPLETE ENG DATA SEE ORIGINAL DEDICATION PLAT IN BOOK 22, PAGE 99 OF RECORDS.

SEE PAGE 85-3