

PART OF NE 1/4 OF SEC 19, T34N, R2W, S1B & M

VAL - JO SUBDIVISION


TAXING UNIT 41

LOTS 1-9
IN ROY CITY

PREFIX: 09-242


SCALE 1" = 50'

SEE PAGE 67

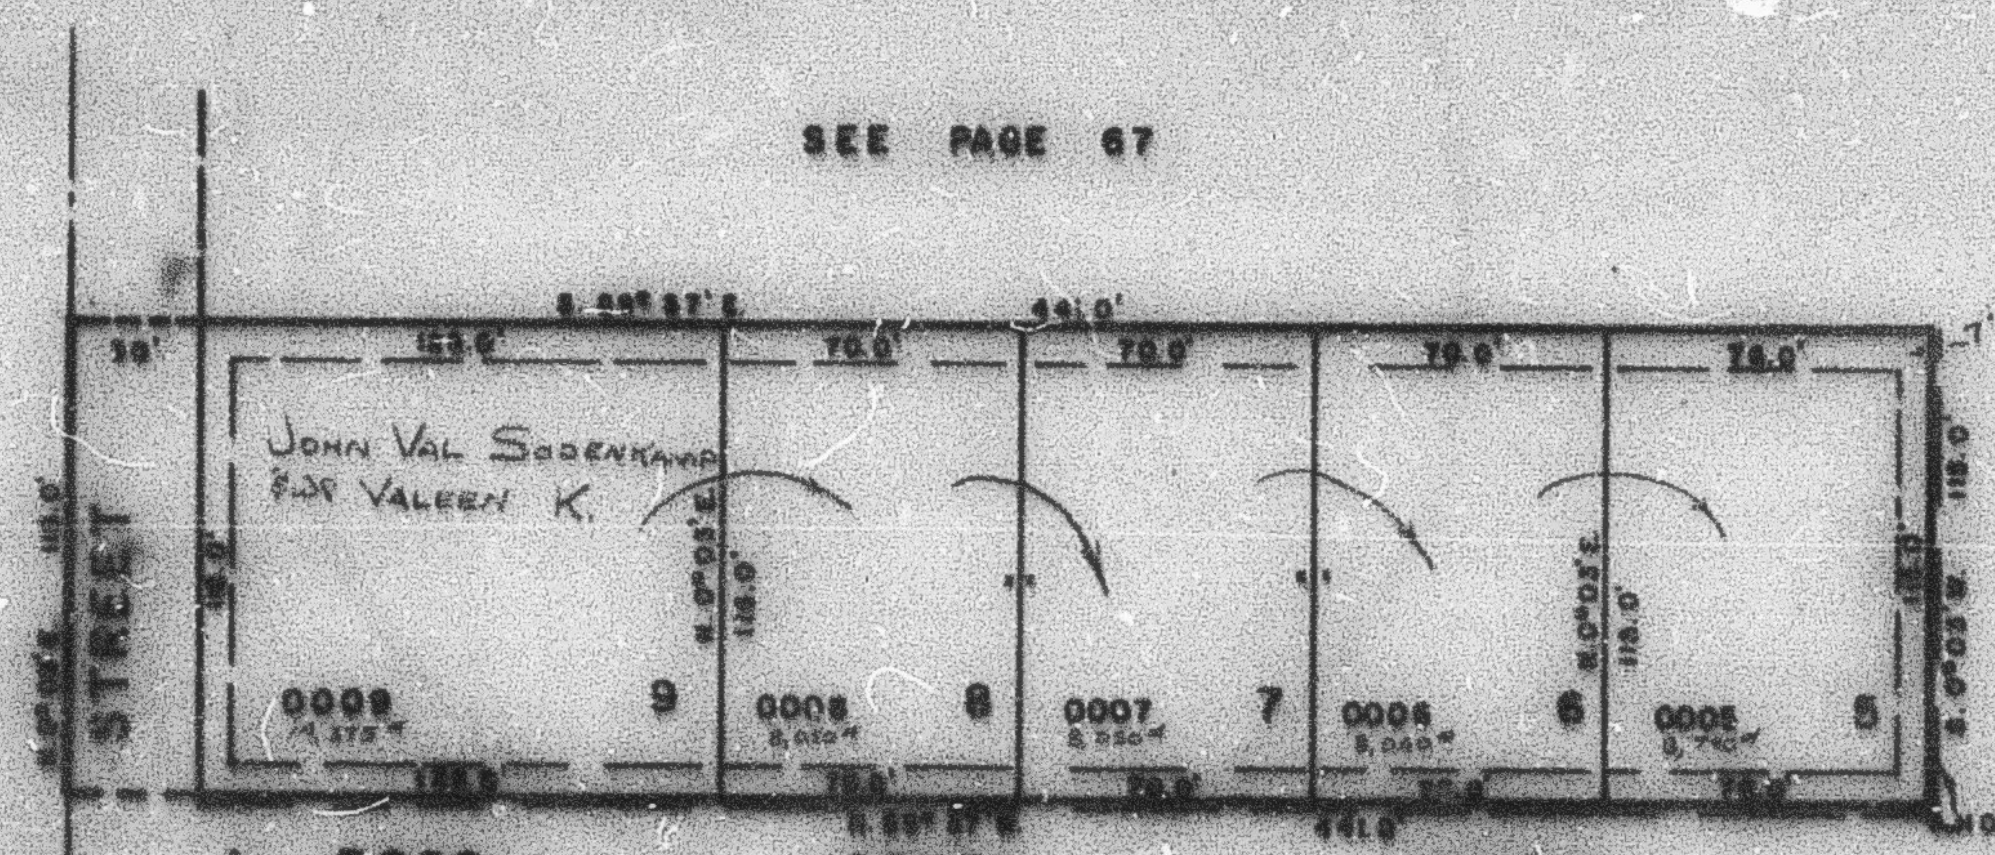

HOLDING STRIP 1'
SEE 09-228-0012

SEE PAGE 229

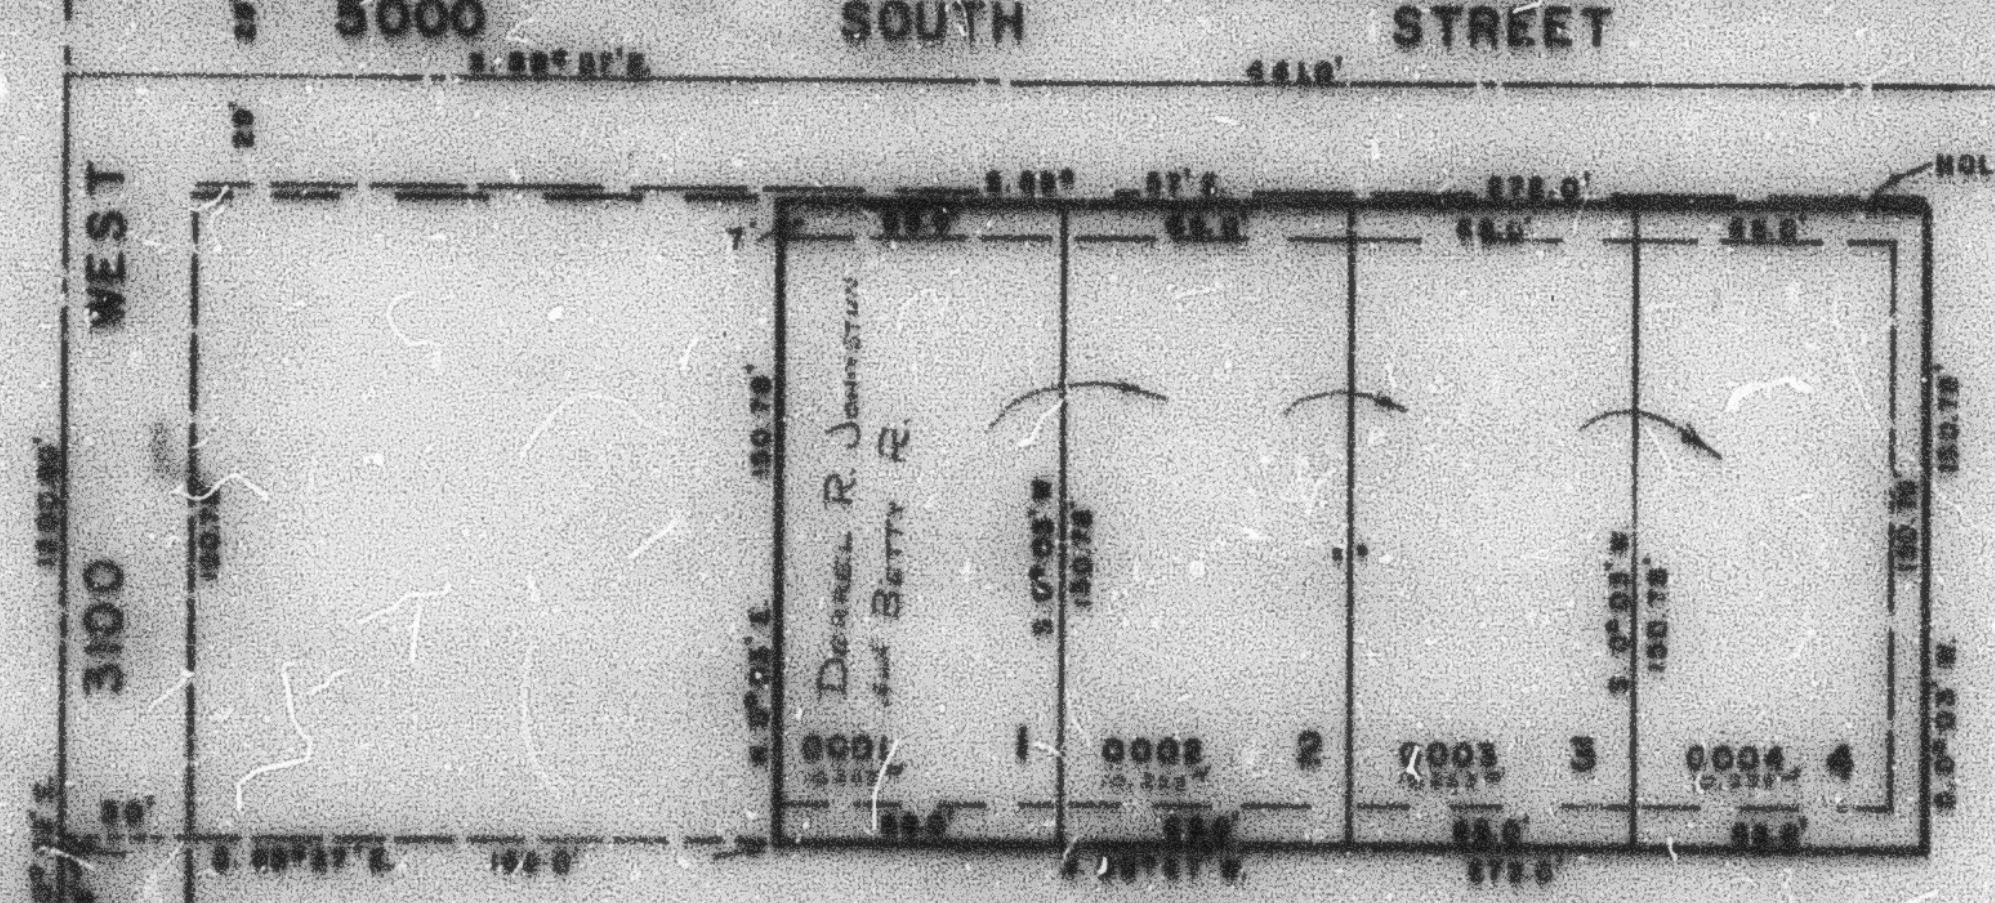

HOLDING STRIP 1'
SEE 09-228-0014

SEE PAGE 175

1" UTILITY & RAILROAD
CONNECTIONS SHOWN
BASED ON 1948 LOT AS
SHOWN BY CHAINED LINES

FOR COMPLETE ENGINEERING
DATA, SEE REGISTRATION PLAT
IN BOOK 24, PAGE 22.

NE 1/4 COR. SEC. 19,
T34N, R2W, S1B & M