PART OF N.E. 1/4 SEC. 21, T.5N., R.2W., S.L.B. & M.

CARRIAGE ESTATES SUBDIVISION NO.1

LOTS 7–28

IN ROY CITY

SCALE 1" = 50'

TAXING UNIT: 41

SEE PAGE 84

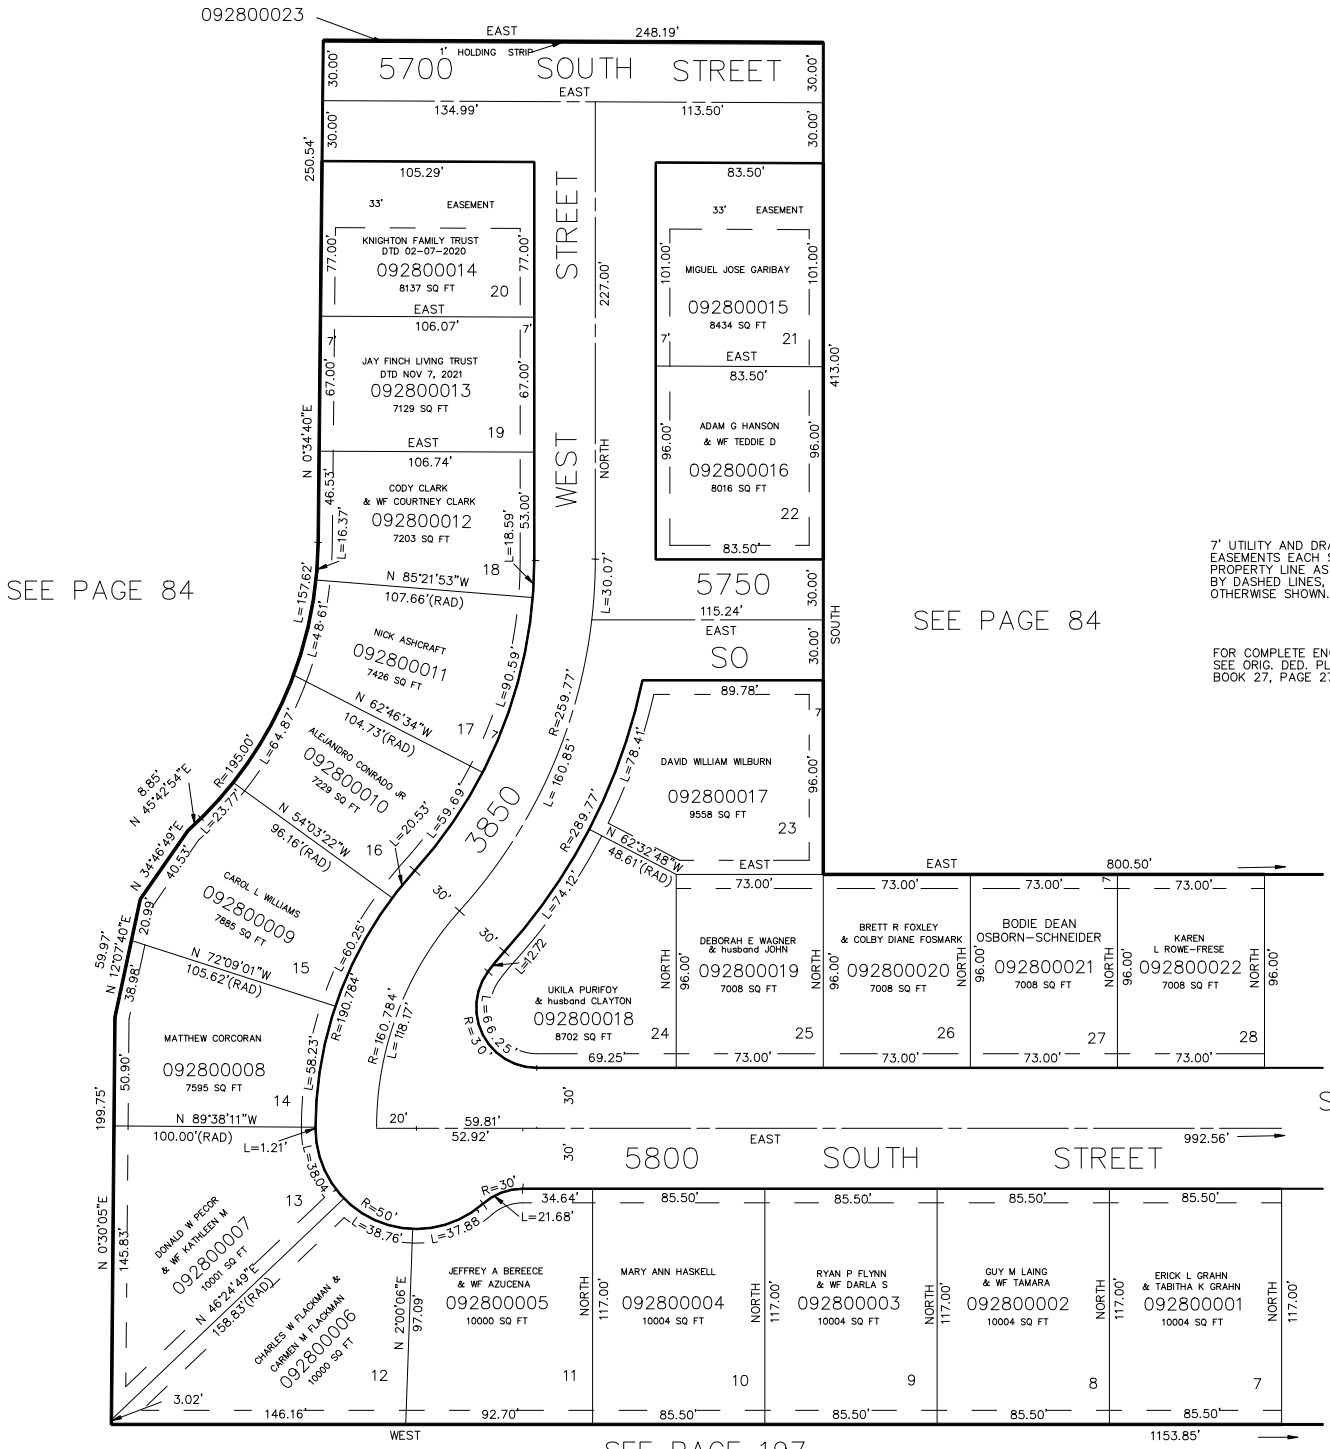

SEE PAGE 84

SEE PAGE 84

7' UTILITY AND DRAINAGE EASEMENTS EACH SIDE OF PROPERTY LINE AS INDICATED BY DASHED LINES, EXCEPT AS OTHERWISE SHOWN.

FOR COMPLETE ENG. DATA SEE ORIG. DED. PLAT IN BOOK 27, PAGE 27 OF RECORDS.

SEE PAGE 281

SEE PAGE 197

FOR TAX PURPOSES ONLY