

PART OF NE 1/4 SEC. 15, T.5 N., R.2 W., S.L.B 8 M.
PHEASANT RUN ESTATES NO. 2

283

LOTS 17 - 24 & 38 - 40


TAXING UNIT: 41

ROY CITY

PREFIX: 09-283

SCALE 1" TO 50'

SEE PAGE 67

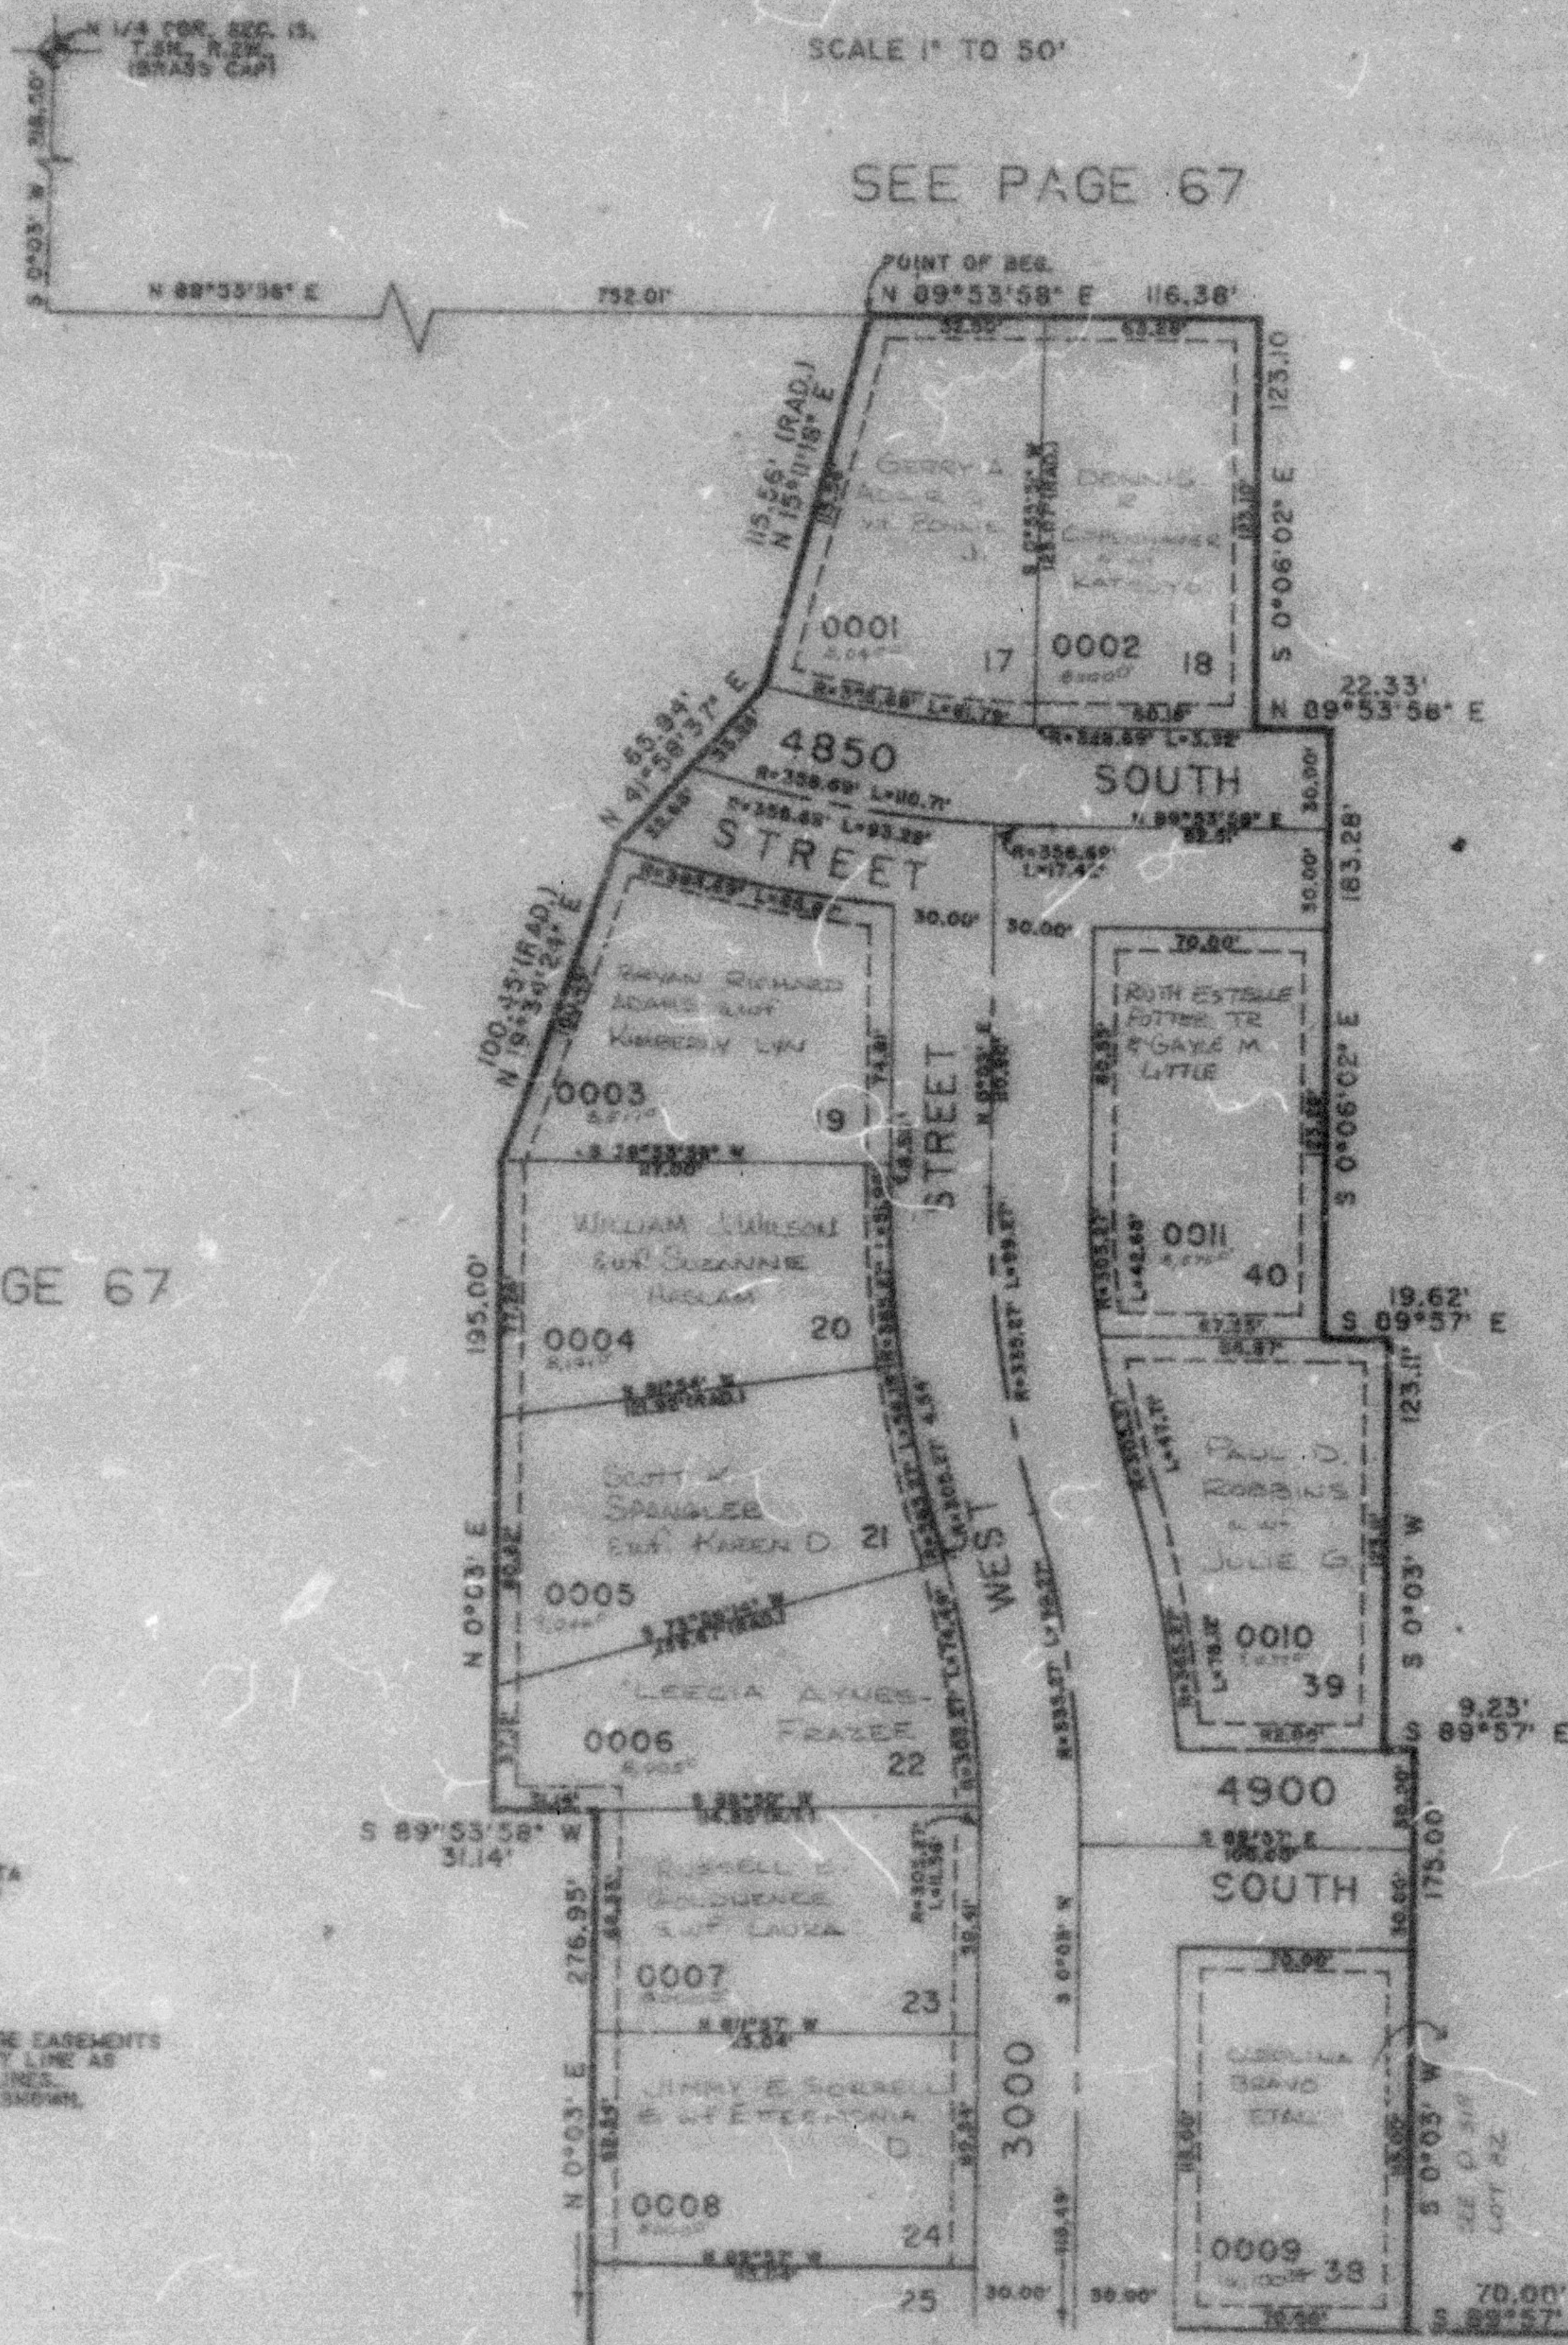

SEE PAGE 67

SEE PAGE 67

FOR COMPLETE ENR. DATA
SEE GRID. DEL. PLAT IN
BOOK 27, PAGE 46.

UTILITY AND DRAINAGE EASEMENTS
EACH SIDE OF PROPERTY LINE AS
INDICATED BY DASHED LINES.
EXCEPT AS OTHERWISE SHOWN.

SEE PAGE 284

SHL 08-85