PART OF THE N.W. 1/4 OF SECTION 15, T.5N., R.2W., S.L.B. & M.

WEAVER SUBDIVISION

IN ROY CITY

TAXING UNIT: 41

SCALE 1" TO 50'

EXCEPT WHERE OTHERWISE SHOWN ALL LOTS OWNED BY GEORGE J. WEAVER

SEE PAGE 71

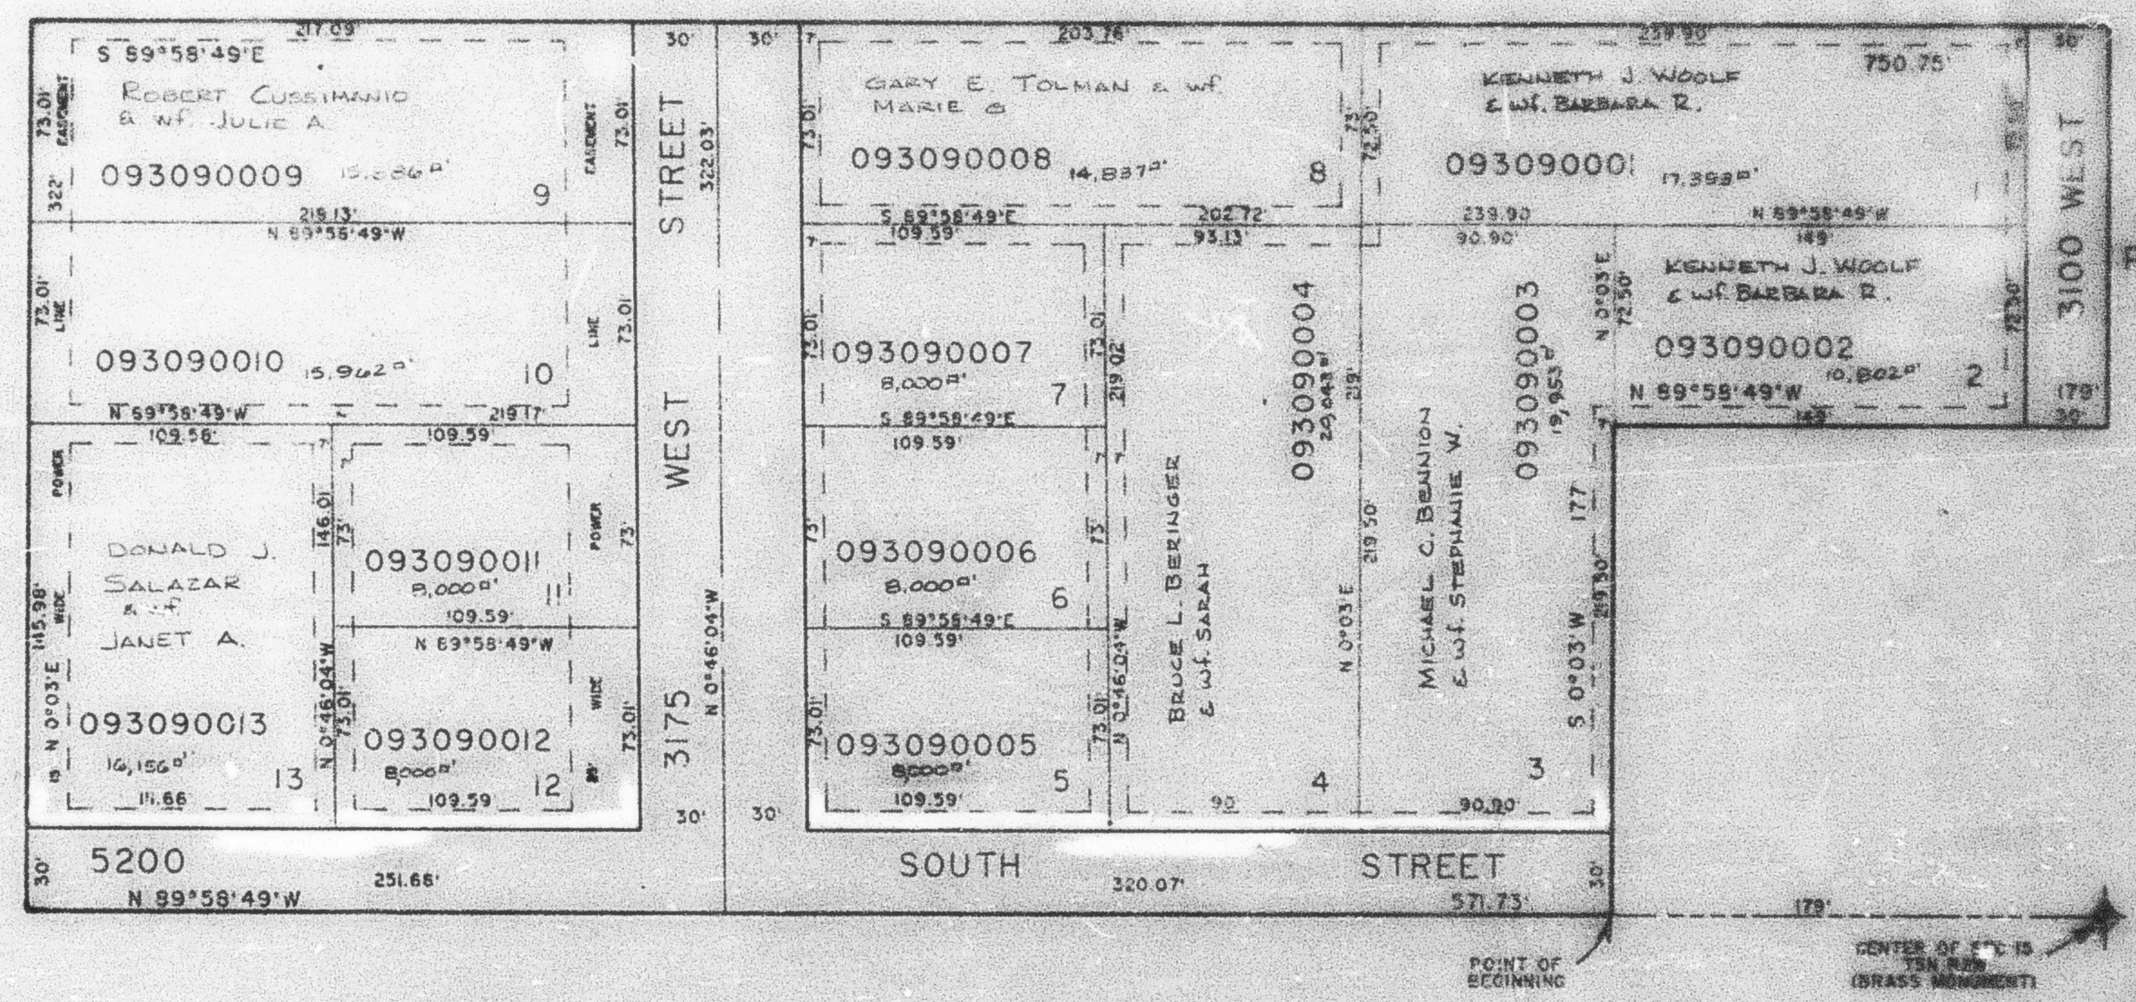

SEE PAGE 71

7' UTILITY AND DRAINAGE EASEMENTS EACH SIDE OF PROPERTY LINE AS INDICATED BY DASHED LINES, EXCEPT AS OTHERWISE SHOWN.

FOR COMPLETE ENG. DATA SEE DEDICATION PLAT IN BOOK 26 PAGE 62, OF RECORDS.

WEBER COUNTY DID NOT SIGN DEDICATION PLAT