PART OF THE N.W.1/4 OF SEC. 21, T.5N., R.2W., S.L.B. & M.

ALAND OF HONEY SUBDIVISION NO. 10

IN ROY CITY

TAXING UNIT: 40

SCALE 1" TO 50'

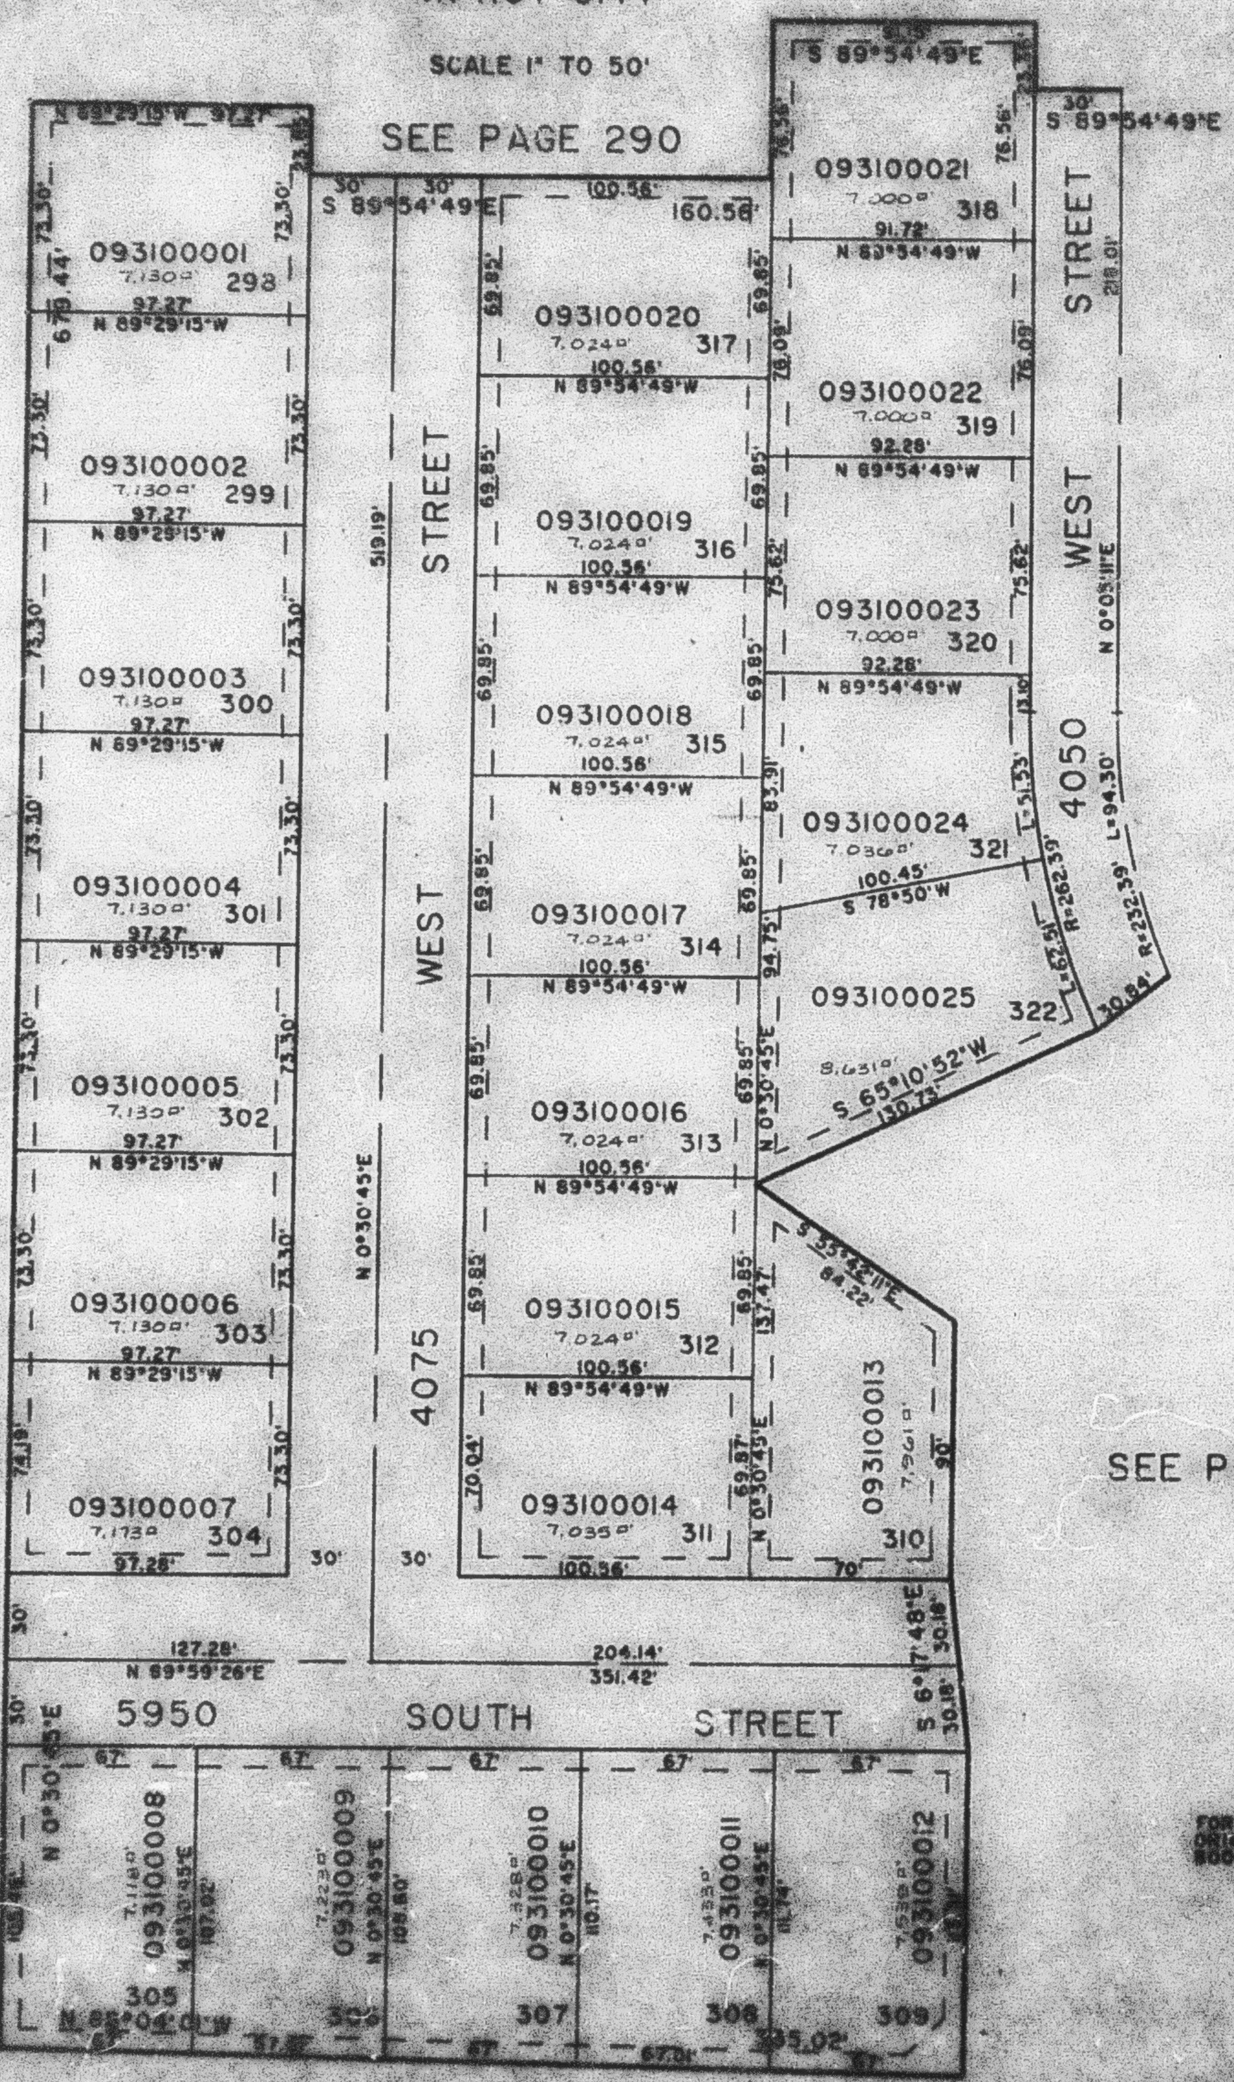

EXCEPT WHERE OTHERWISE SHOWN ALL LOTS OWNED BY: BONNEVILLE TITLE COMPANY, INC TRUSTEE

7' UTILITY AND DRAINAGE EASEMENTS EACH SIDE OF PROPERTYLINE AS INDICATED BY DASHED LINES, EXCEPT AS OTHERWISE SHOWN.

FOR COMPLETE ENG. DATA SEE ORIG. DEDICATION PLAT IN BOOK 28, PAGE 64 OF RECORDS.