

PART OF THE N.E. 1/4 OF SEC. 16, T.5N., R.2W., S.L.B. & M.
VILLAGE WEST PHASE-1 SUBDIVISION

IN ROY CITY


SCALE 1" = 60'

TAXING UNIT: 319

EXCEPT WHERE OTHERWISE
SHOWN ALL LINES SHOWN
ARE PERMANENT

SEE PAGE 339

SEE PAGE 72-1

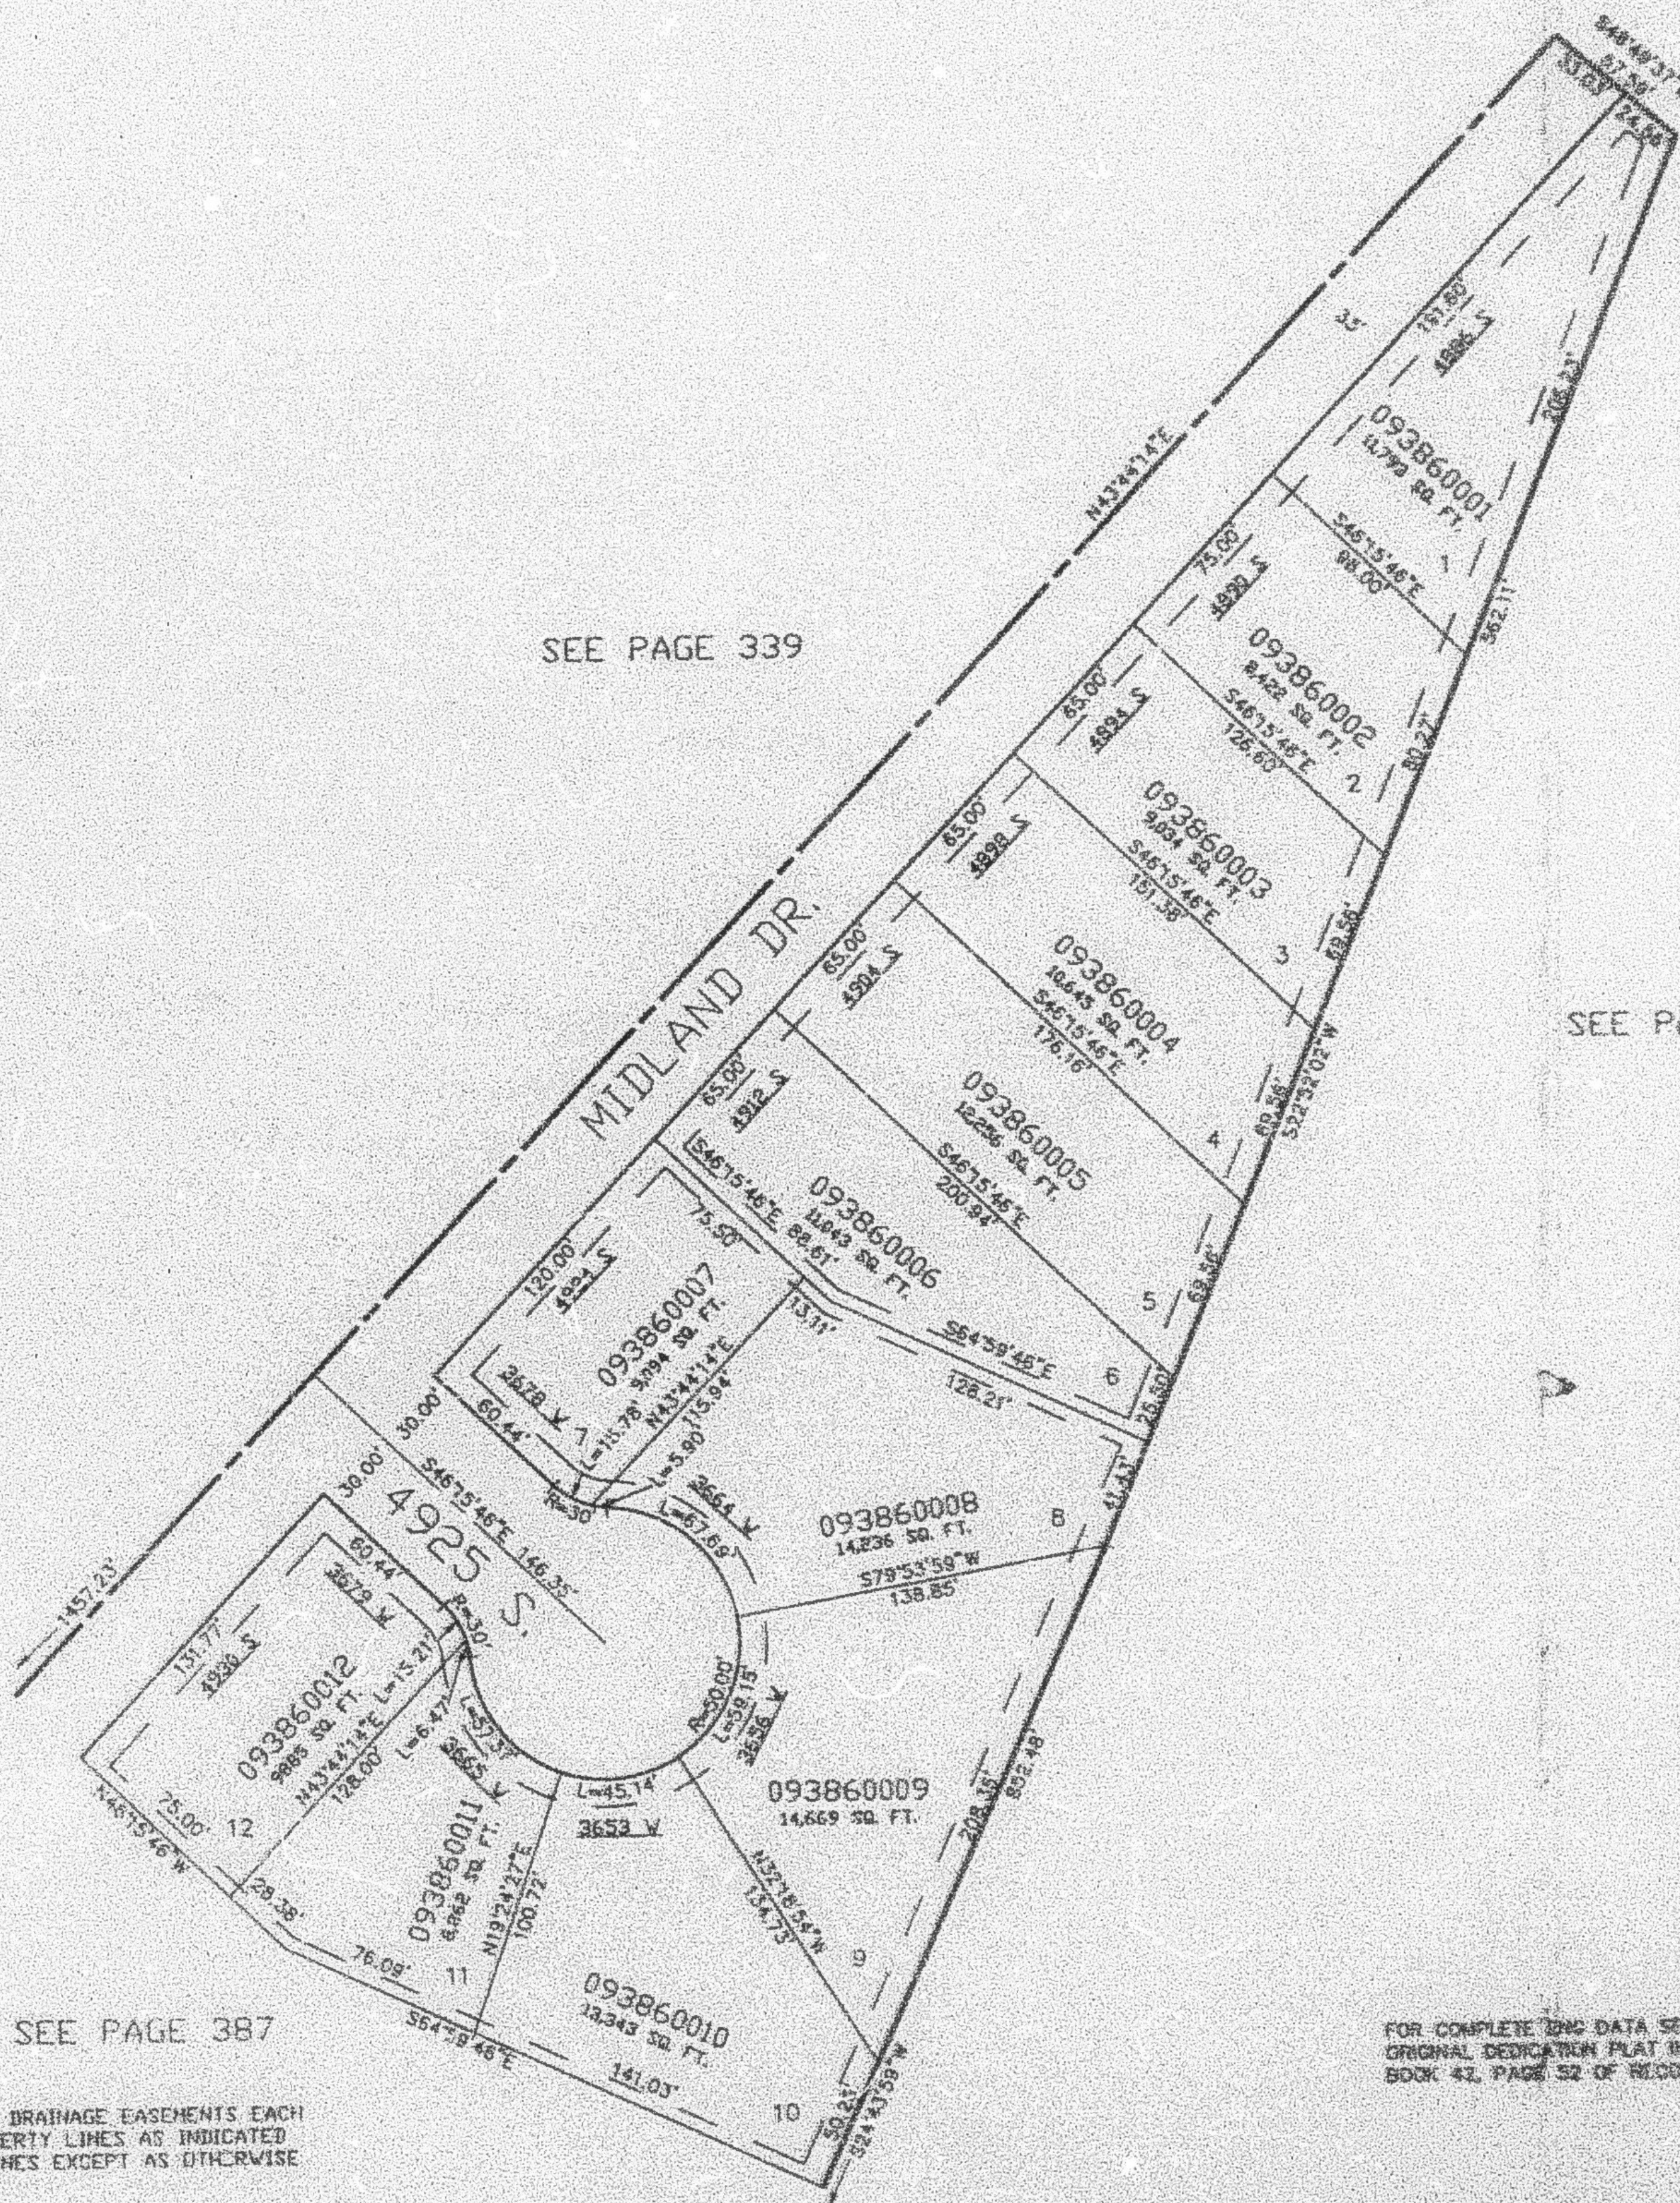

SEE PAGE 387

10' UTILITY & DRAINAGE EASEMENTS EACH
SIDE OF PROPERTY LINES AS INDICATED
BY DASHED LINES EXCEPT AS OTHERWISE
SHOWN.

FOR COMPLETE DATA SEE
ORIGINAL DEDICATION PLAT IN
BOOK 42, PAGE 52 OF RECORDS.