

PART OF THE S.W. 1/4 OF SECTION 16, T.5N., R.2W., S.L.B. & M.

393

SEASONS WEST SUBDIVISION PHASE 2

IN ROY CITY

SCALE 1" = 60'


TAXING UNIT. 314

UNLESS OTHERWISE SHOWN
ALL LOTS OWNED BY:
C&W HANCOCK DEV. LLC

SEE PAGE 74

SEE PAGE 74

SEE PAGE 74

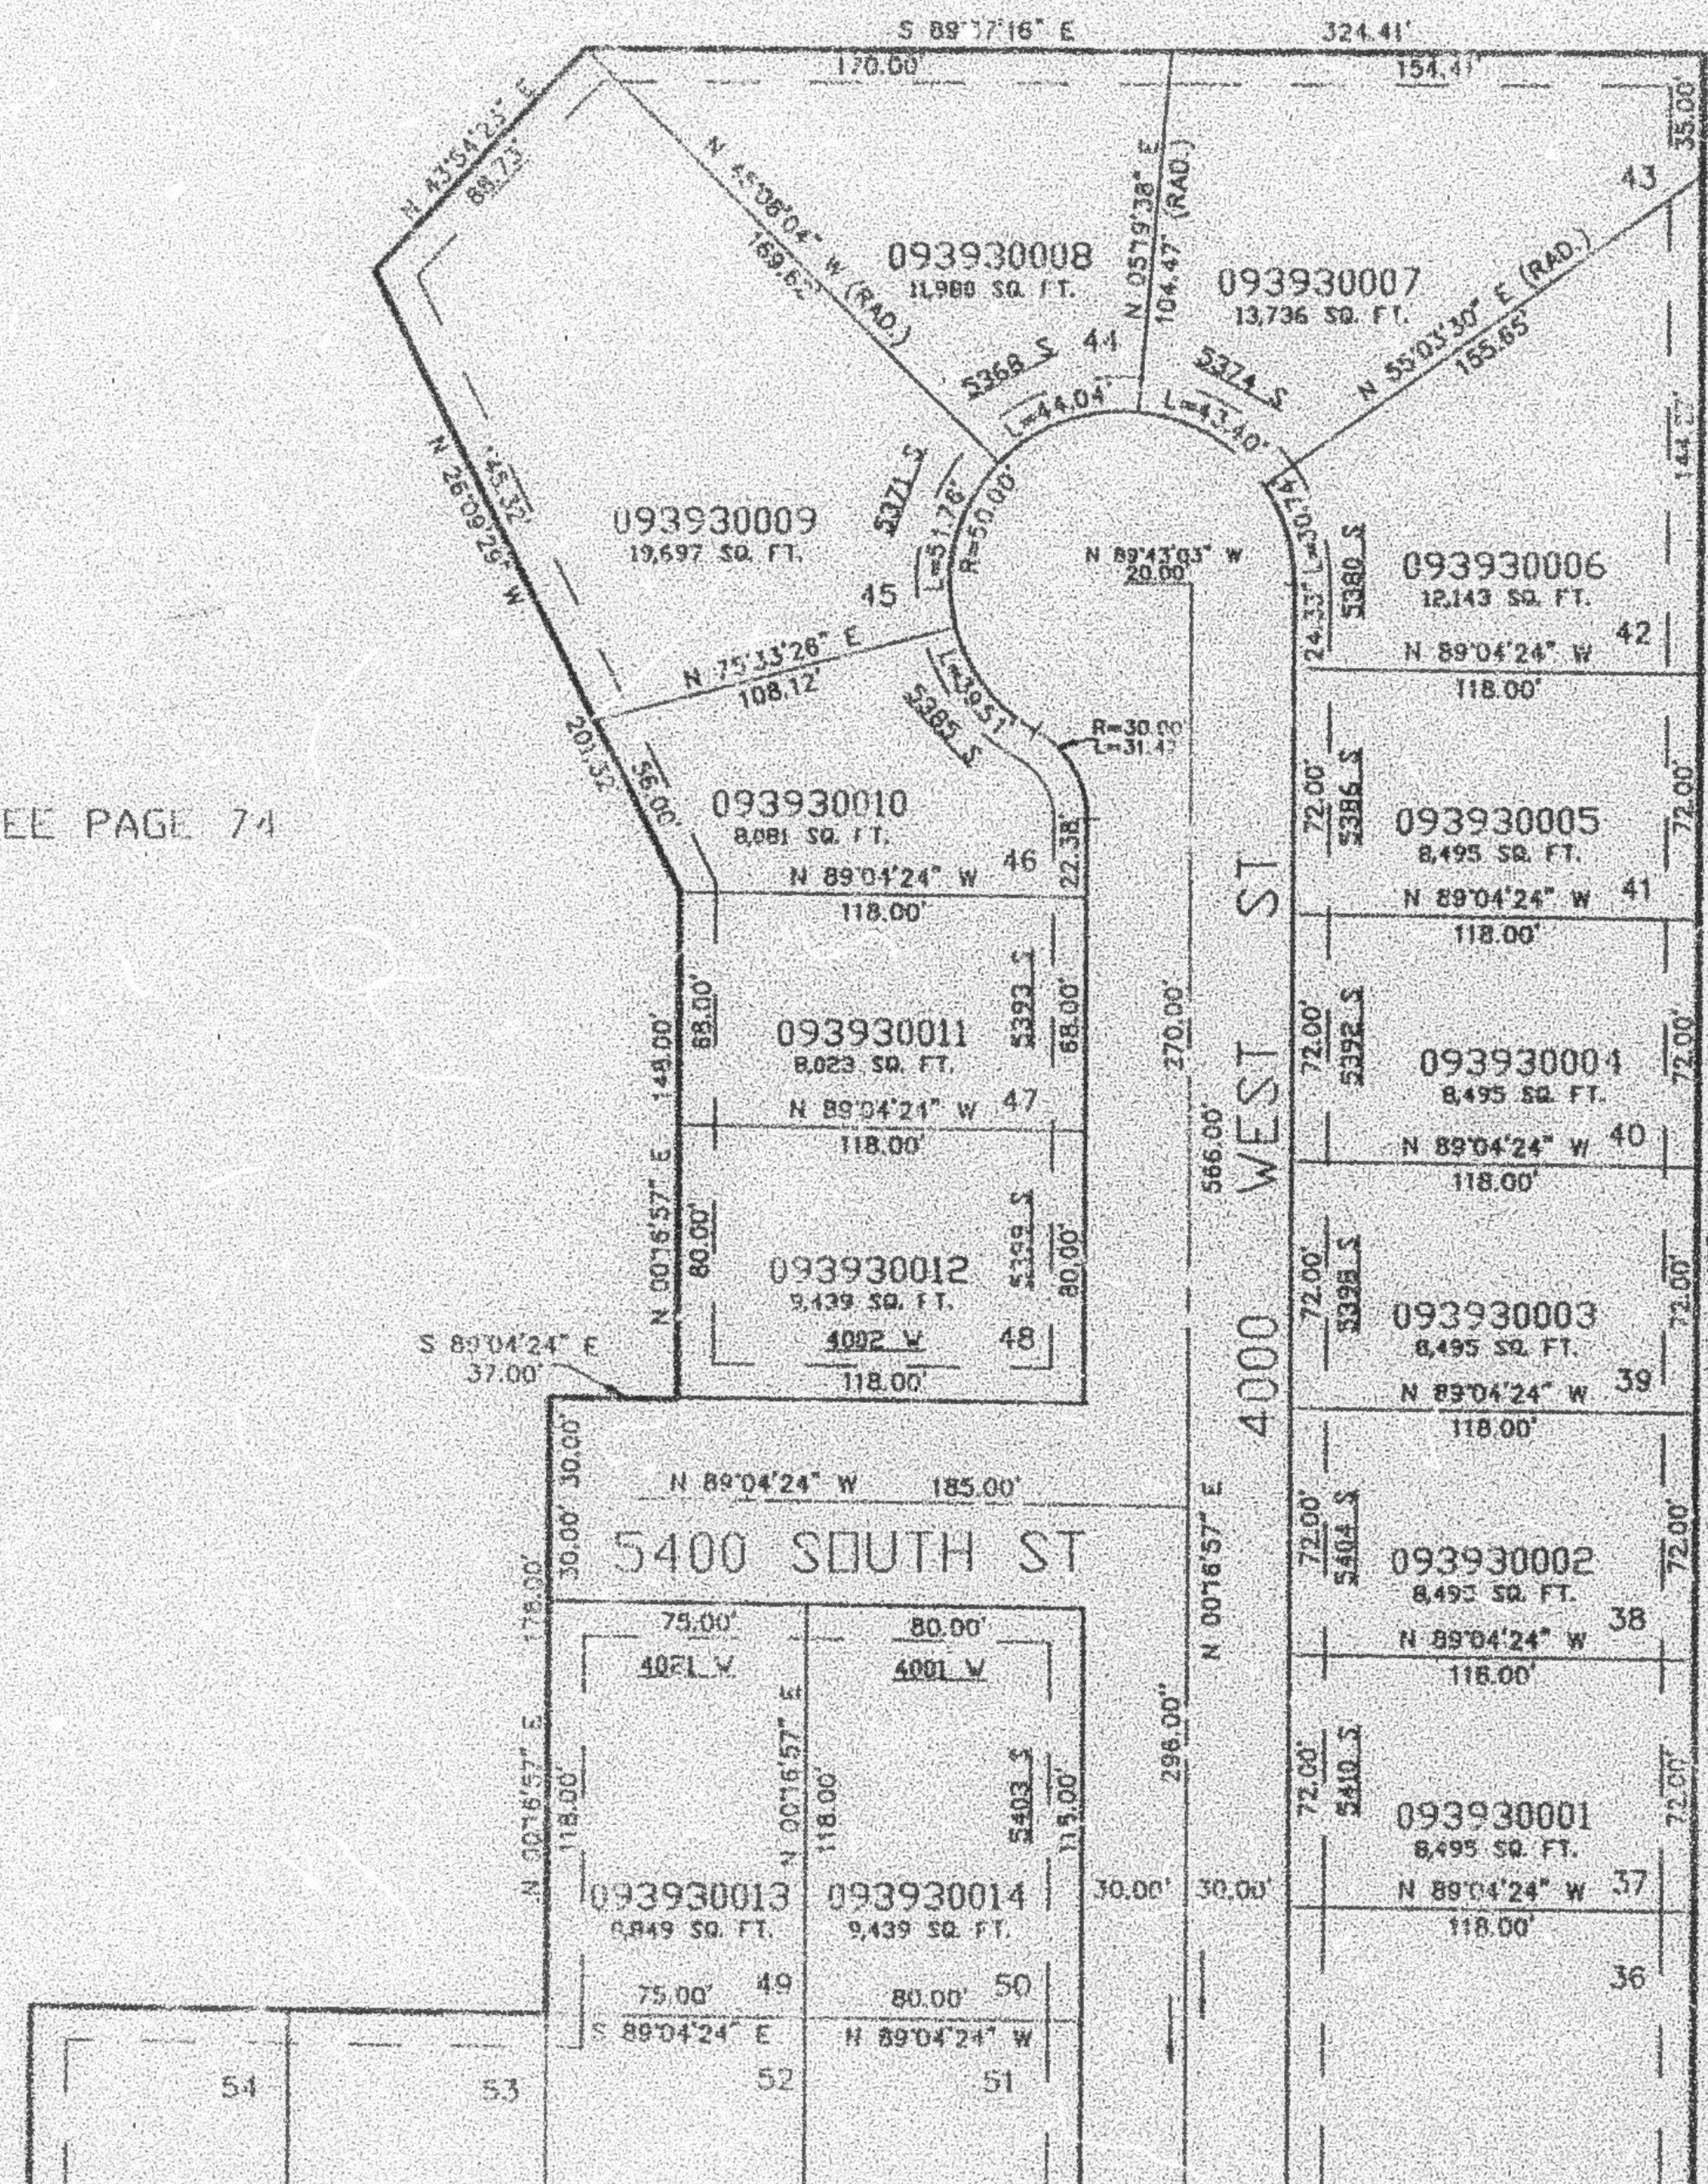

SEE PAGE 392

10' UTILITY & DRAINAGE EASEMENTS EACH
SIDE OF PROPERTY LINES AS INDICATED
BY DASHED LINES EXCEPT AS OTHERWISE
SHOWN.

FOR COMPLETE ENG. DATA SEE
ORIGINAL DEDICATION PLAT IN
BOOK 43, PAGE 30 OF RECORDS.