PART OF THE NW 1/4 OF SECTION 17, T.5N., R.2W., S.L.B. & M.

EASTGATE SUBDIVISION PHASE 2

IN HOOPER CITY

TAXING UNIT: 376

SCALE 1" = 60'

SEE PAGE 548

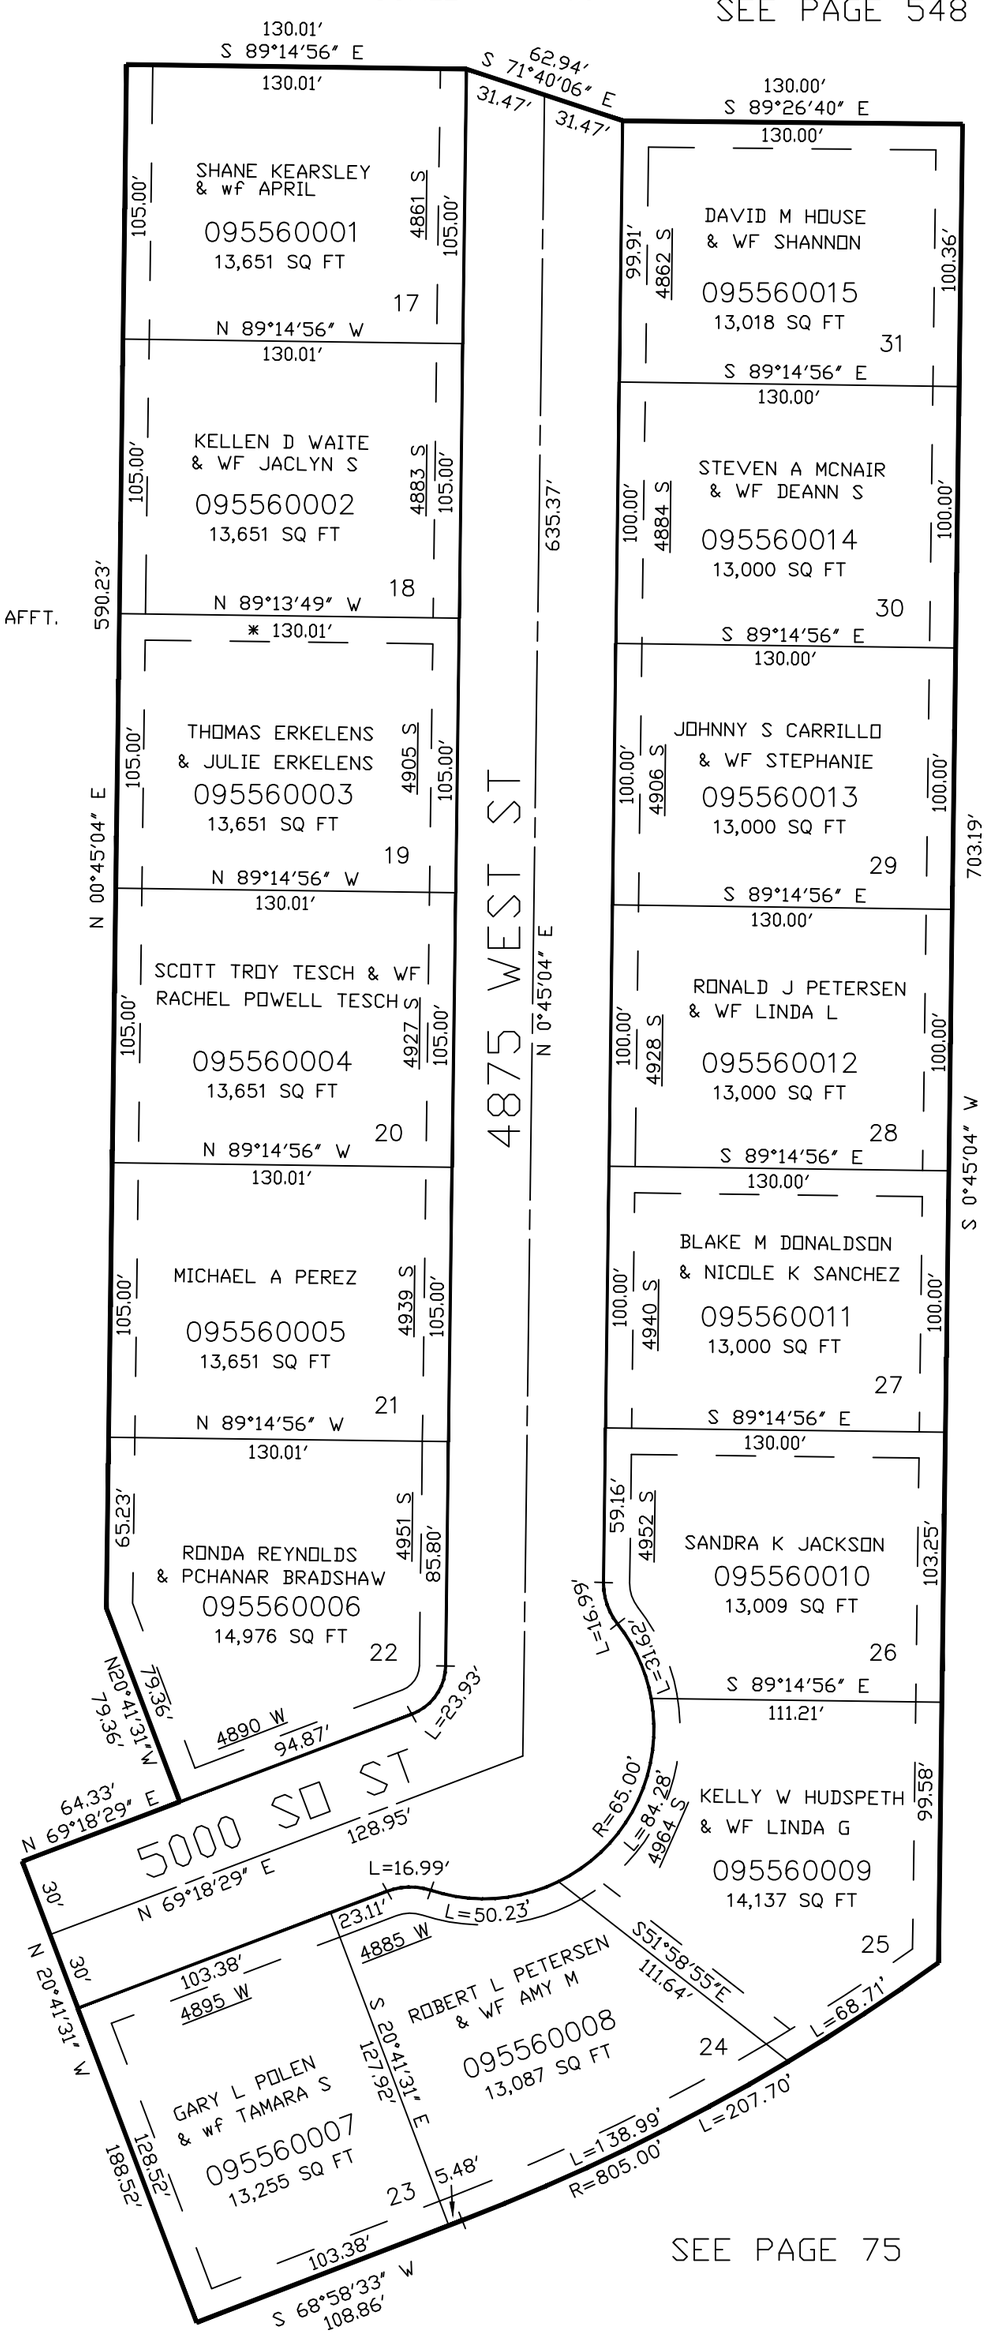

SEE PAGE 524

SEE PAGE 75

SEE PAGE 75

* CORRECTION AFFT. #2216197

* FOR CURVE DATA SEE CORRECTION AFFT E#2203063

10′ UTILITY & DRAINAGE EASEMENTS EACH SIDE OF PROPERTY LINES AS INDICATED BY DASHED LINES EXCEPT AS OTHERWISE SHOWN.

FOR COMPLETE ENG DATA SEE ORIGINAL DEDICATION PLAT IN BOOK 64, PAGE 24 OF RECORDS.