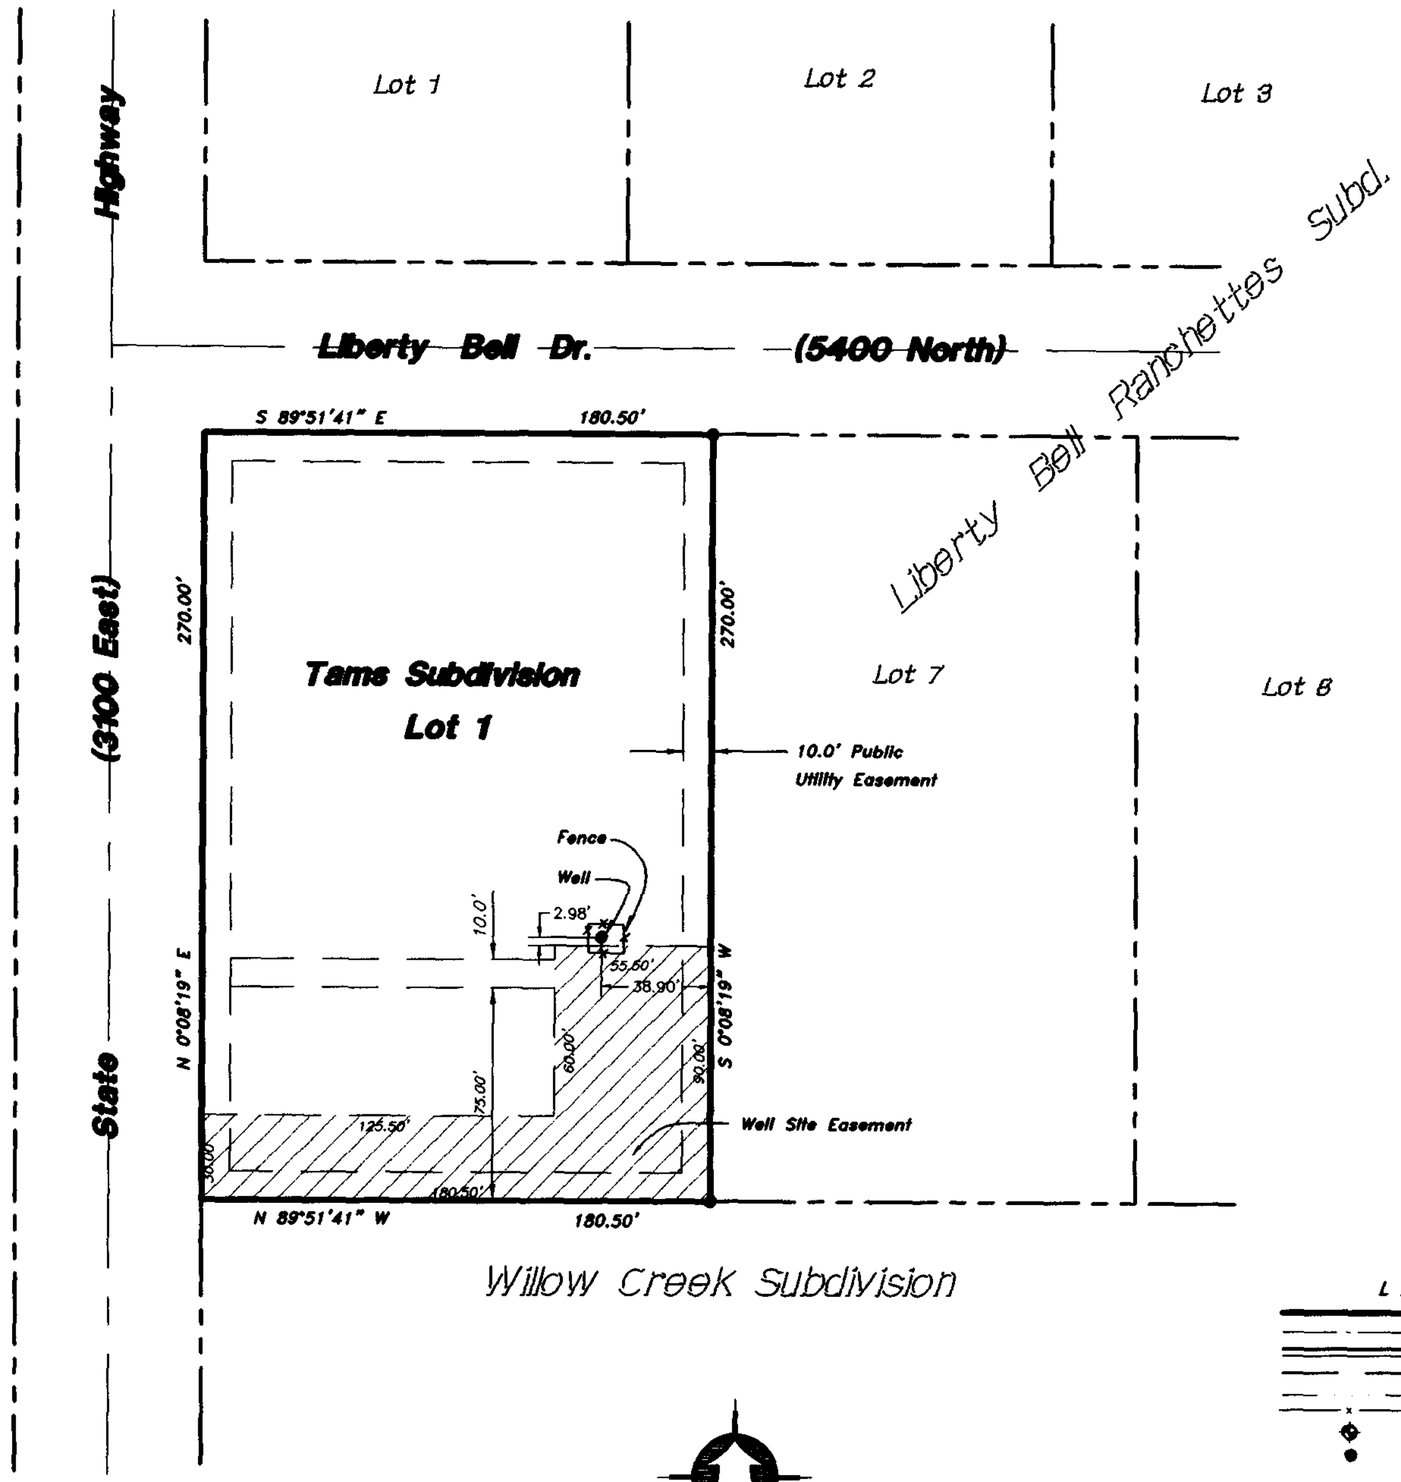

Scale: 1" = 40'

LEGEND:

- PROPERTY LINE
- CENTERLINE
- CURB & GUTTER
- EDGE OF PAVEMENT
- DITCH
- FENCE LINE
- STREET MONUMENT
- Fnd. ONESCO Rebar and Cap

SURVEY CERTIFICATE

I, K. Greg Hansen, do hereby certify that I am a Registered Land Surveyor, and that I hold Certificate No. 167819 as prescribed by the Laws of the State of Utah, and that I have made and/or Supervised the survey of the property shown and described hereon and that this plat is a true and correct representation of said survey to the best of my knowledge and belief.

K. Greg Hansen
R.L.S. No. 167819

June 9, 2005
date

REGISTERED LAND SURVEYOR 167819 K. GREG HANSEN STATE OF UTAH

RECEIVED
MAR 07 05
Weber County Surveyor

003430

Narrative

The purpose of this survey was to set the easements of the parcel as shown and described hereon. The survey was ordered by Roy Young. The control used to establish the property corners was the existing ONESCO rebar found around the perimeter of the Young (Tams Subdivision) property.

No.	Date	By	Revision

HANSEN & ASSOCIATES, INC.
Consulting Engineers and Land Surveyors
538 North Main Brigham City, Utah 84302
Ogden 399-4905 Logan 752-8272
Brigham City 723-3491

Drawn By: Kph Date: 06/09/03
Designed By:
Checked By:
Approved By:
Scale: 1" = 40'
Drawing File: 03-3-97.dwg
JOB NUMBER: 03-3-97

EASEMENT EXHIBIT FOR
Roy Young
3117 East 5400 North
Liberty, Weber County, Utah
A Part of the Southwest Quarter of Section 8, T 7 N., R 1 E., S.L.B.&M.

SHEET 1 OF 1 SHEETS

003430