MONSEN ENGINEERING CO 111991

DRAWING NUMBER 000617
PLAN HOLD CORPORATION • IRVINE CALIFORNIA
REORDER BY NUMBER (714)41
POSITION SIDE OF PRINT ON THIS LINE

DRAWING NUMBER 000617
PLAN HOLD CORPORATION • IRVINE CALIFORNIA
REORDER BY NUMBER (714)41
POSITION SIDE OF PRINT ON THIS LINE

DRAWING NUMBER 000617
PLAN HOLD CORPORATION • IRVINE CALIFORNIA
REORDER BY NUMBER (714)41
POSITION SIDE OF PRINT ON THIS LINE

DRAWING NUMBER 000617
PLAN HOLD CORPORATION • IRVINE CALIFORNIA
REORDER BY NUMBER (714)41
POSITION SIDE OF PRINT ON THIS LINE

NARRATIVE

This Survey was requested by Mr Arlin Glines P F R in the Weber Heights Stake in order to establish the West Boundary of a parcel owned by the L D S Church Ogden City Monuments were found along the centerline of 4200 South Street at the Intersections of 1350 East and Edgehill Drive A line bearing South 66°17'52" East between the monuments was used as the basis of bearings Property Corners and offset points were set as shown on this Drawing

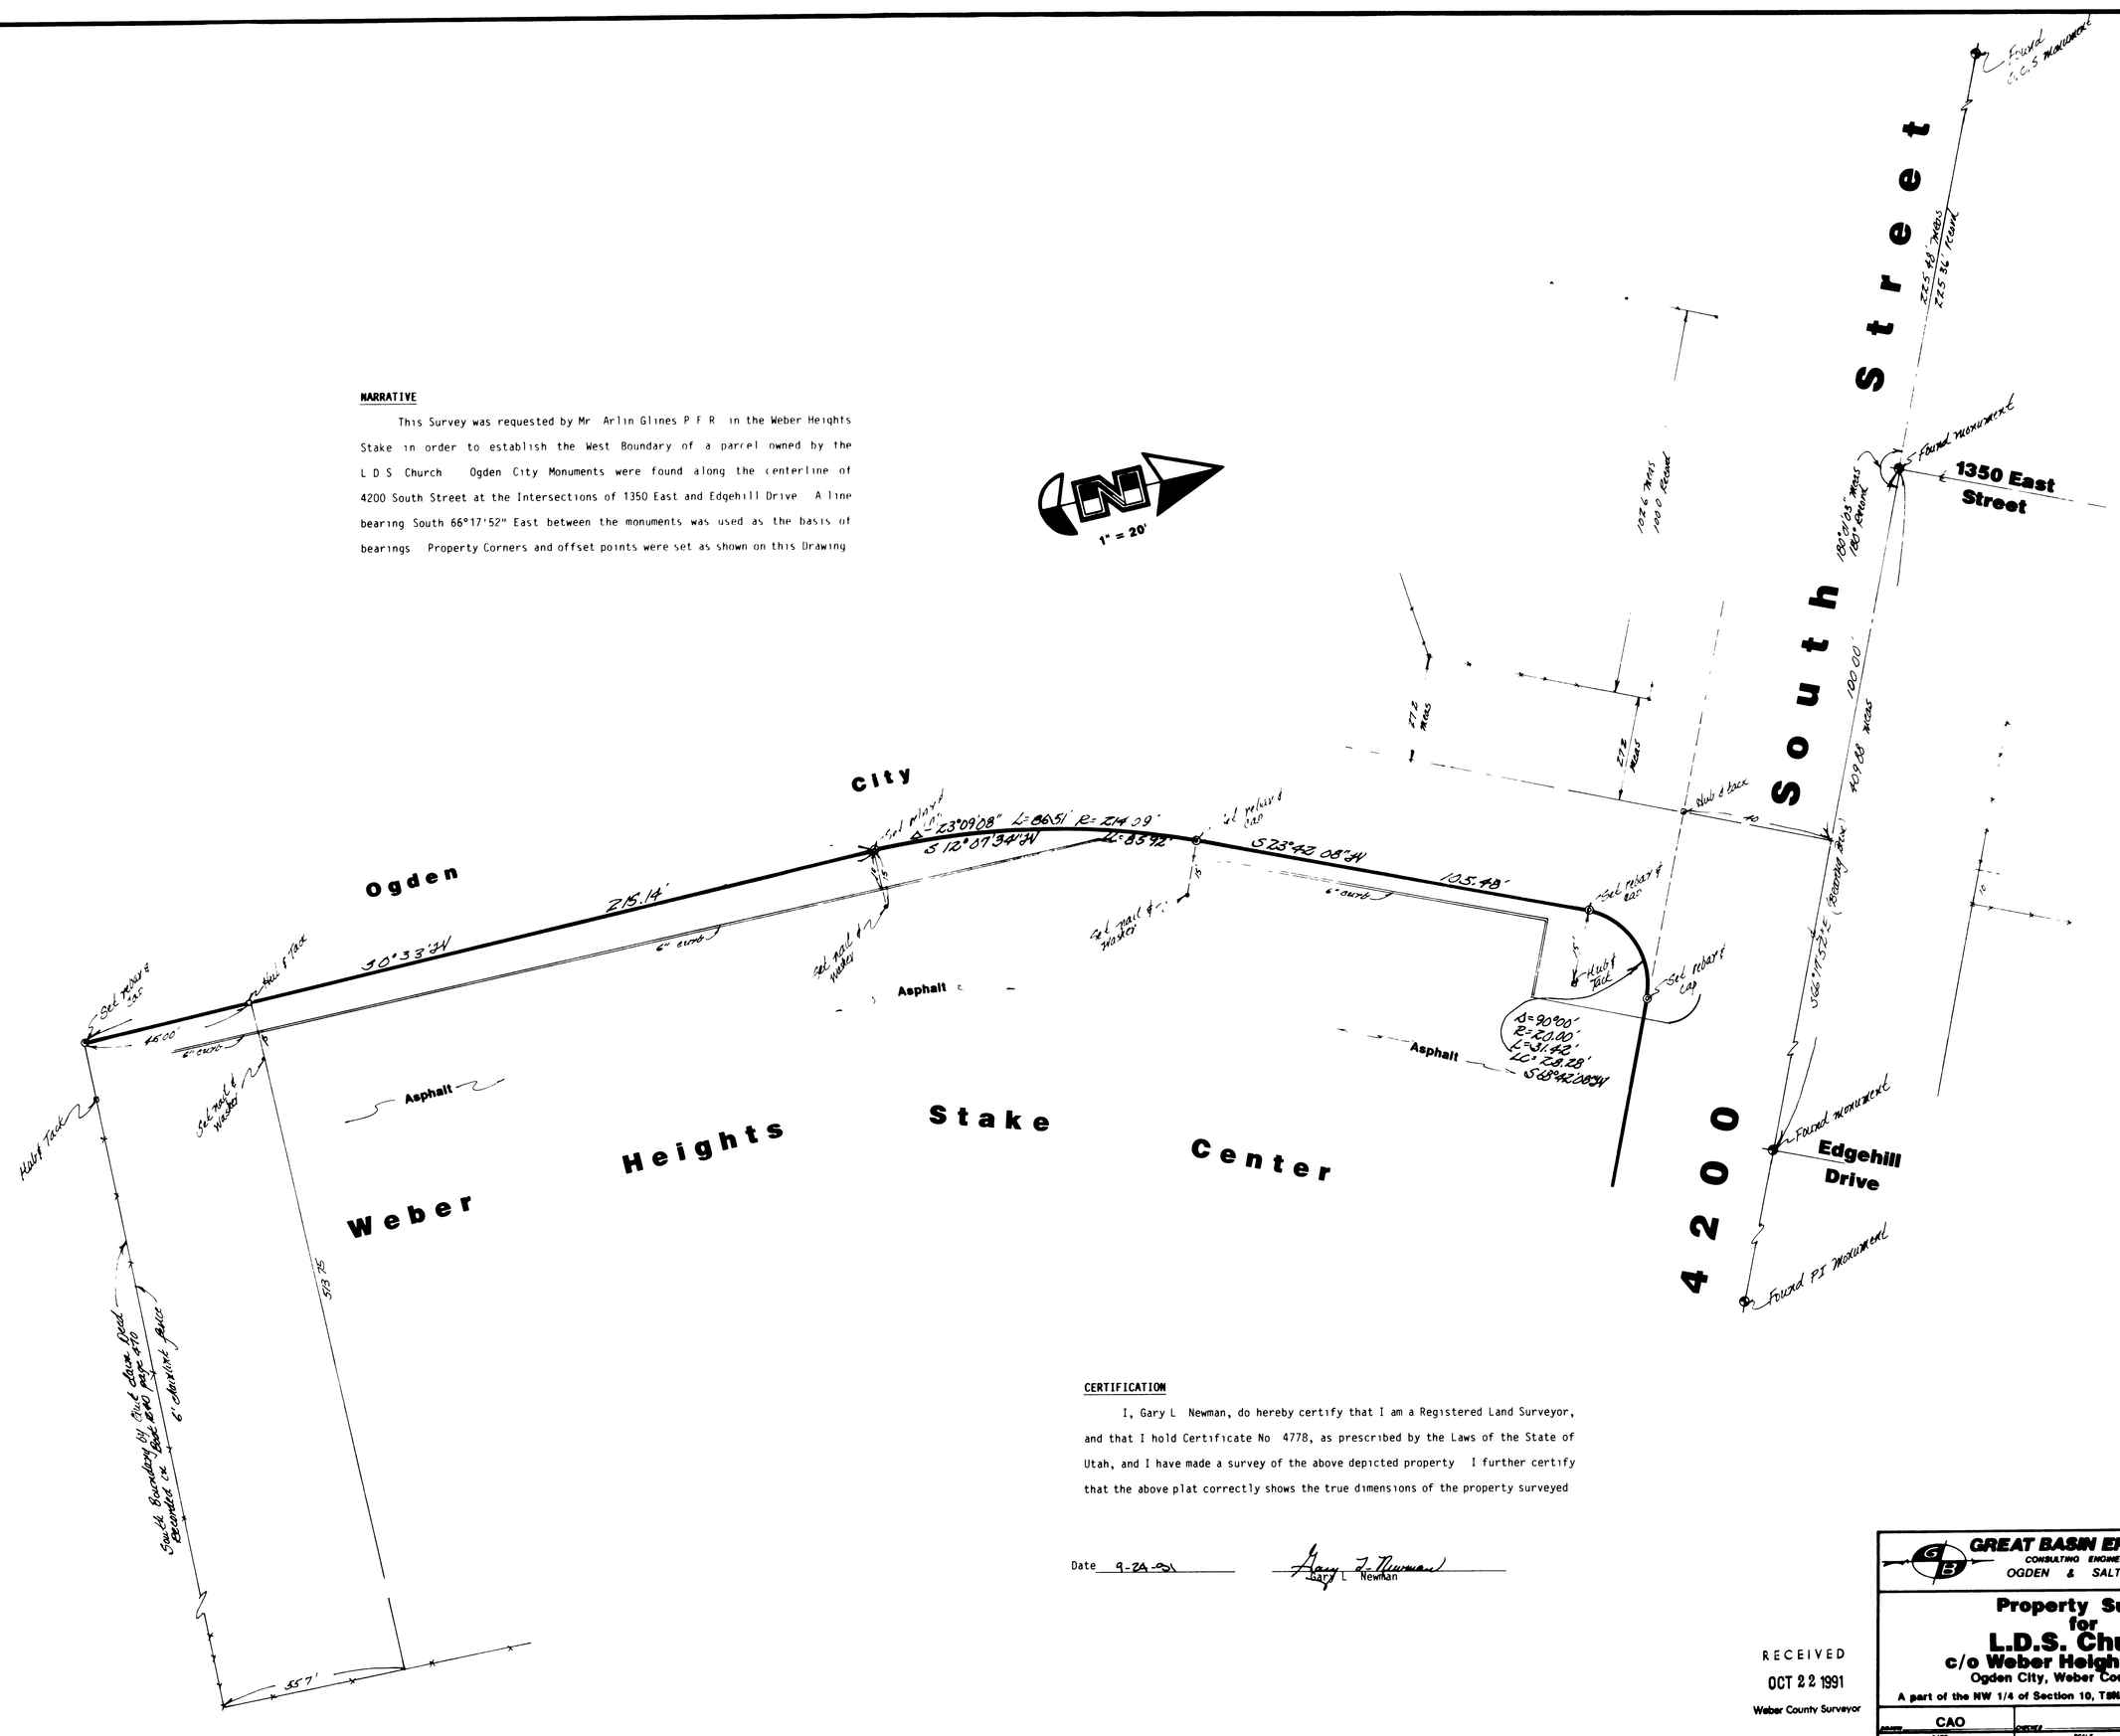

CERTIFICATION

I, Gary L Newman, do hereby certify that I am a Registered Land Surveyor, and that I hold Certificate No 4778, as prescribed by the Laws of the State of Utah, and I have made a survey of the above depicted property I further certify that the above plat correctly shows the true dimensions of the property surveyed

Date 9-26-91 Gary L. Newman

RECEIVED
OCT 22 1991
Weber County Surveyor

GREAT BASIN ENGINEERING, INC.
CONSULTING ENGINEERS & SURVEYORS
OGDEN & SALT LAKE CITY, UTAH

Property Survey for L.D.S. Church c/o Weber Heights Stake
Ogden City, Weber County, Utah
A part of the NW 1/4 of Section 10, T5N, R1W, SLB&M, U S Survey

DRAWN	CHECKED	APPROVED
CAO		
DATE: 6 September 1991	SCALE: 1" = 20'	DWG NO: PS-91-38