

0
1

1
2

Headgate in Weber River

933.62-40'-+80'

Vertical

Walls

100.0

20'

989.12

20'

100.0

20'

989.12

20'

100.0

Comprising 2 Sheets
Note: This profile was copied, Aug. 1919,
from a profile made by Mr. Bostich
in the year 1912. It shows the Grade
Line of the Main Canal from Sta. 0+00
at the Head-gates to Sta. 50+00 at the
terminus or point of division into laterals

RECEIVED
FEB 14 2022
FILE # 7128

GRADE LINE OF MAIN CANAL THE DAVIS & WEBER COUNTIES CANAL COMPANY

PROFILE

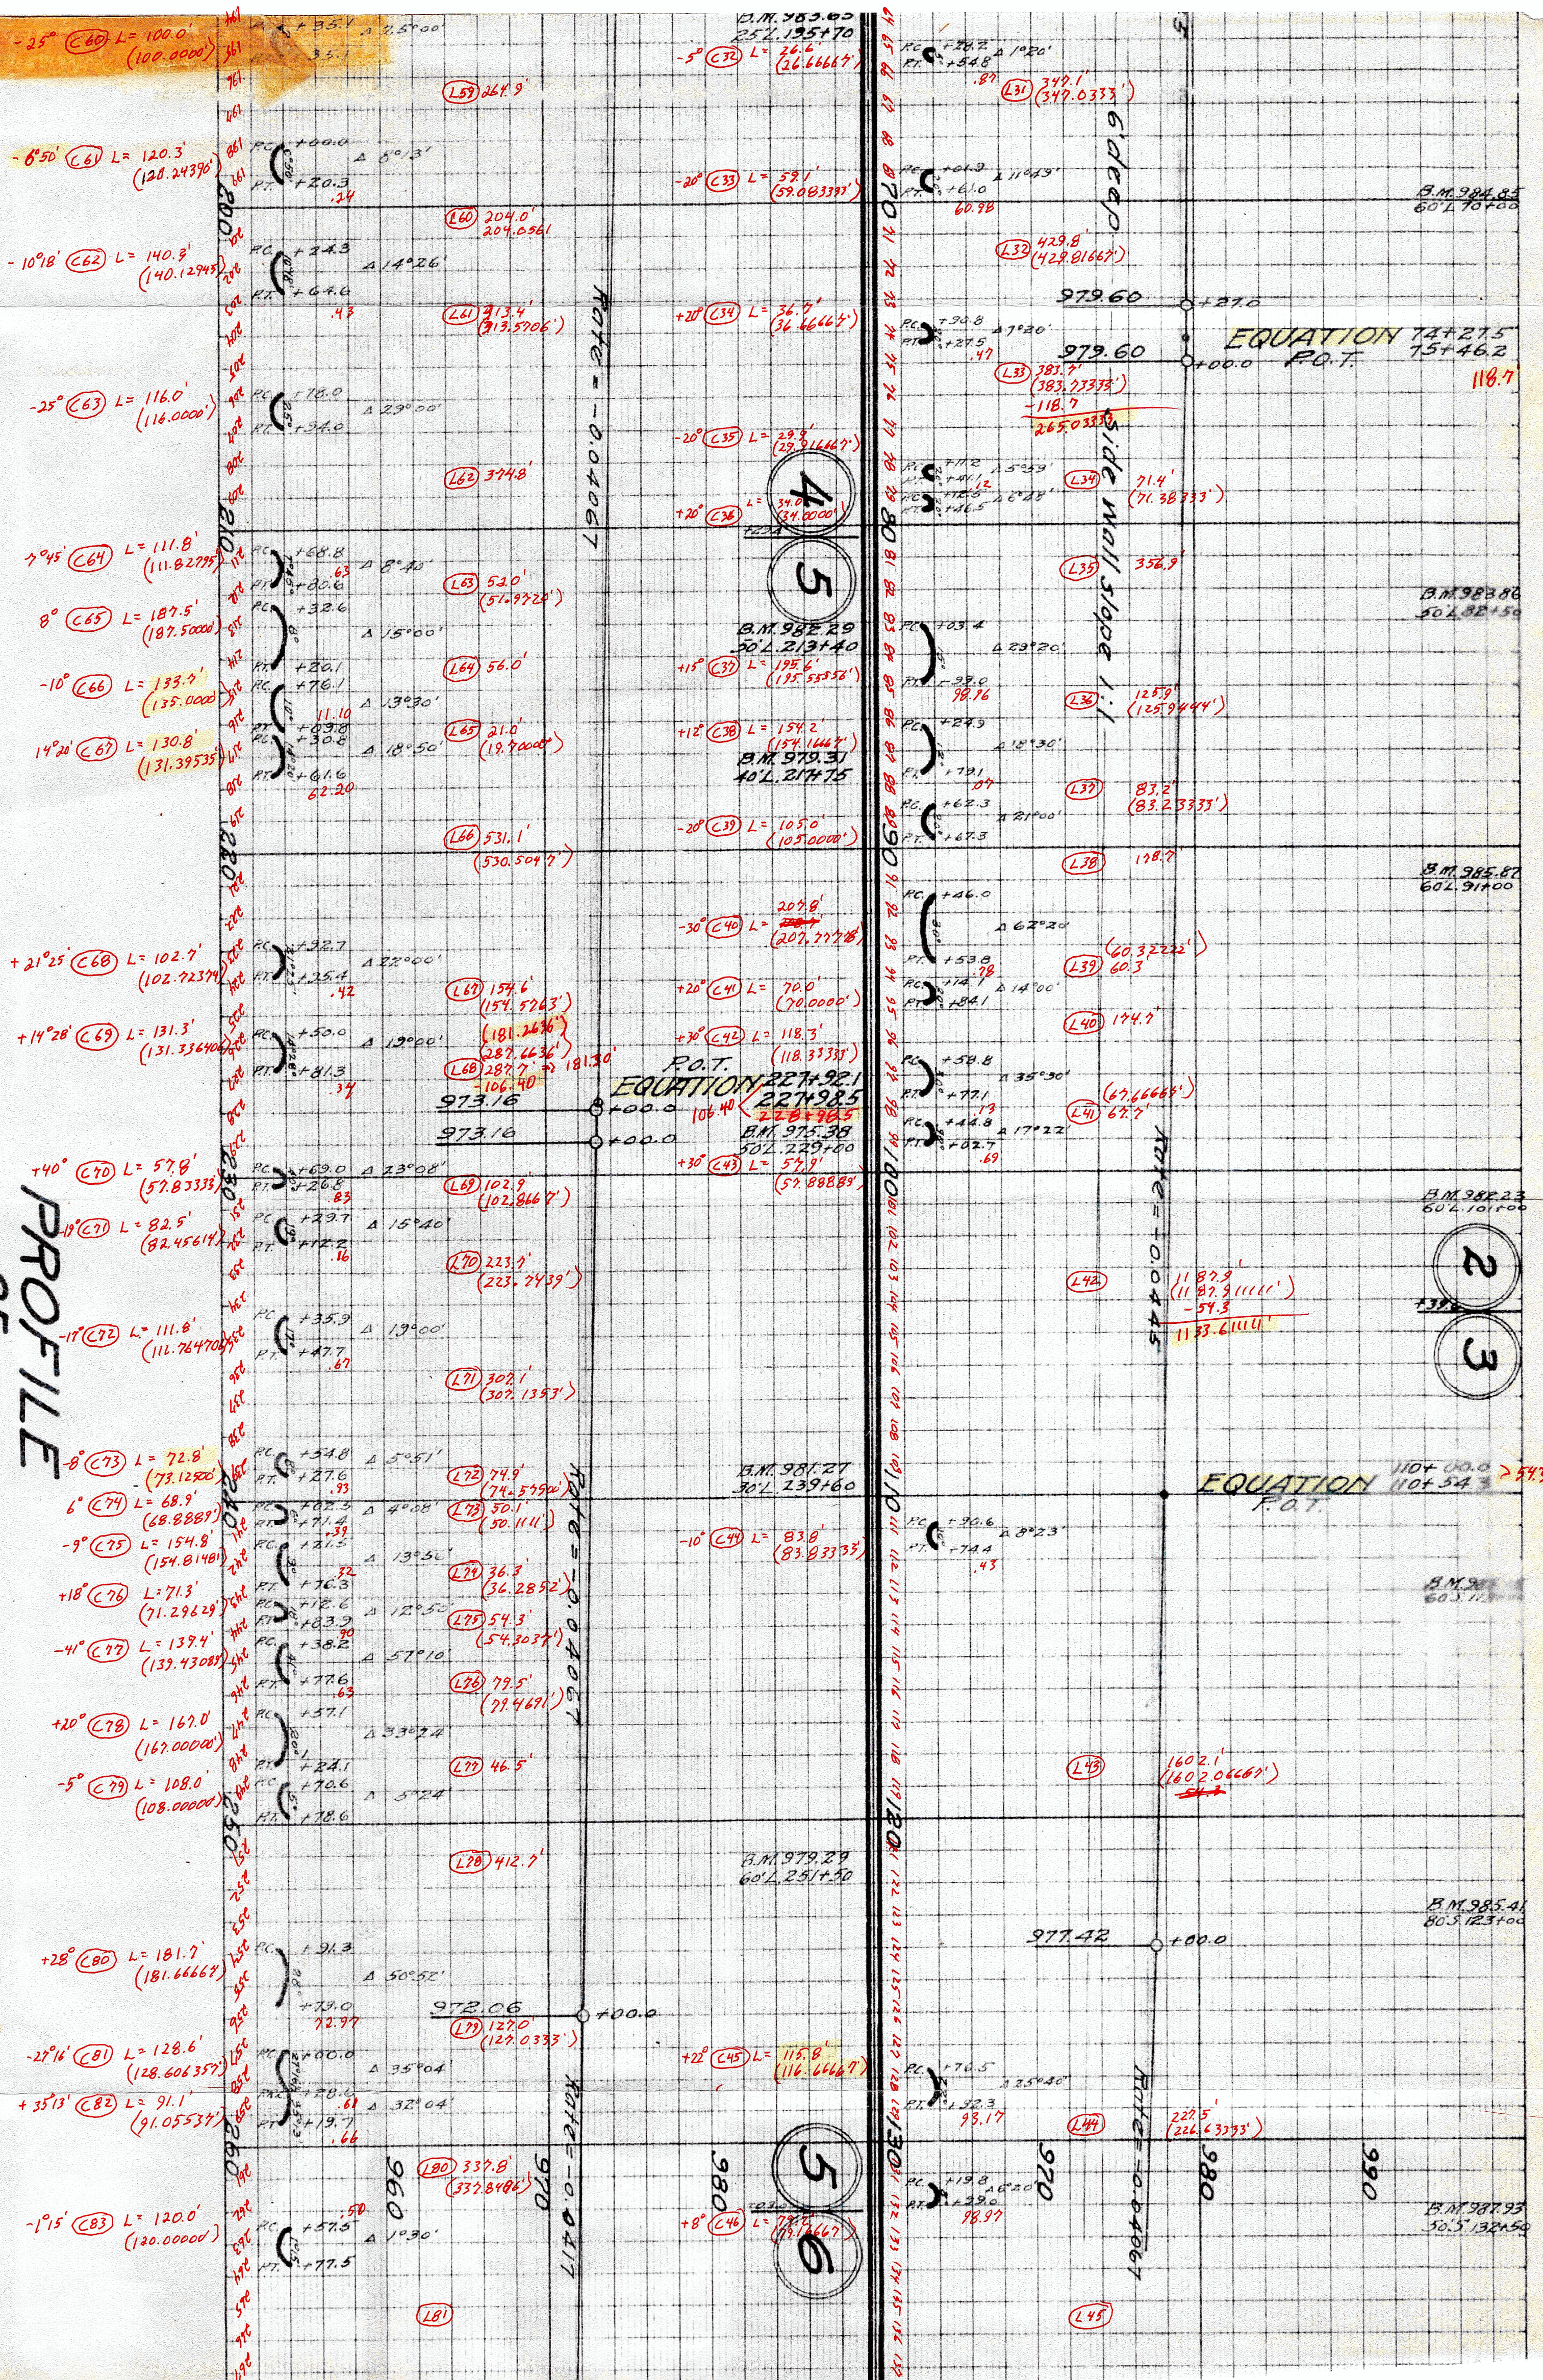




RECEIVED
FEB 14 2022
FILE # 7128

CROSS SECTION OF CANAL
STA. 44+00 TO STA. 422+53.1

Scale 1"=5'

CROSS SECTION OF CANAL
STA. 432+53.1 TO STA. 51


Scale 1"=5'

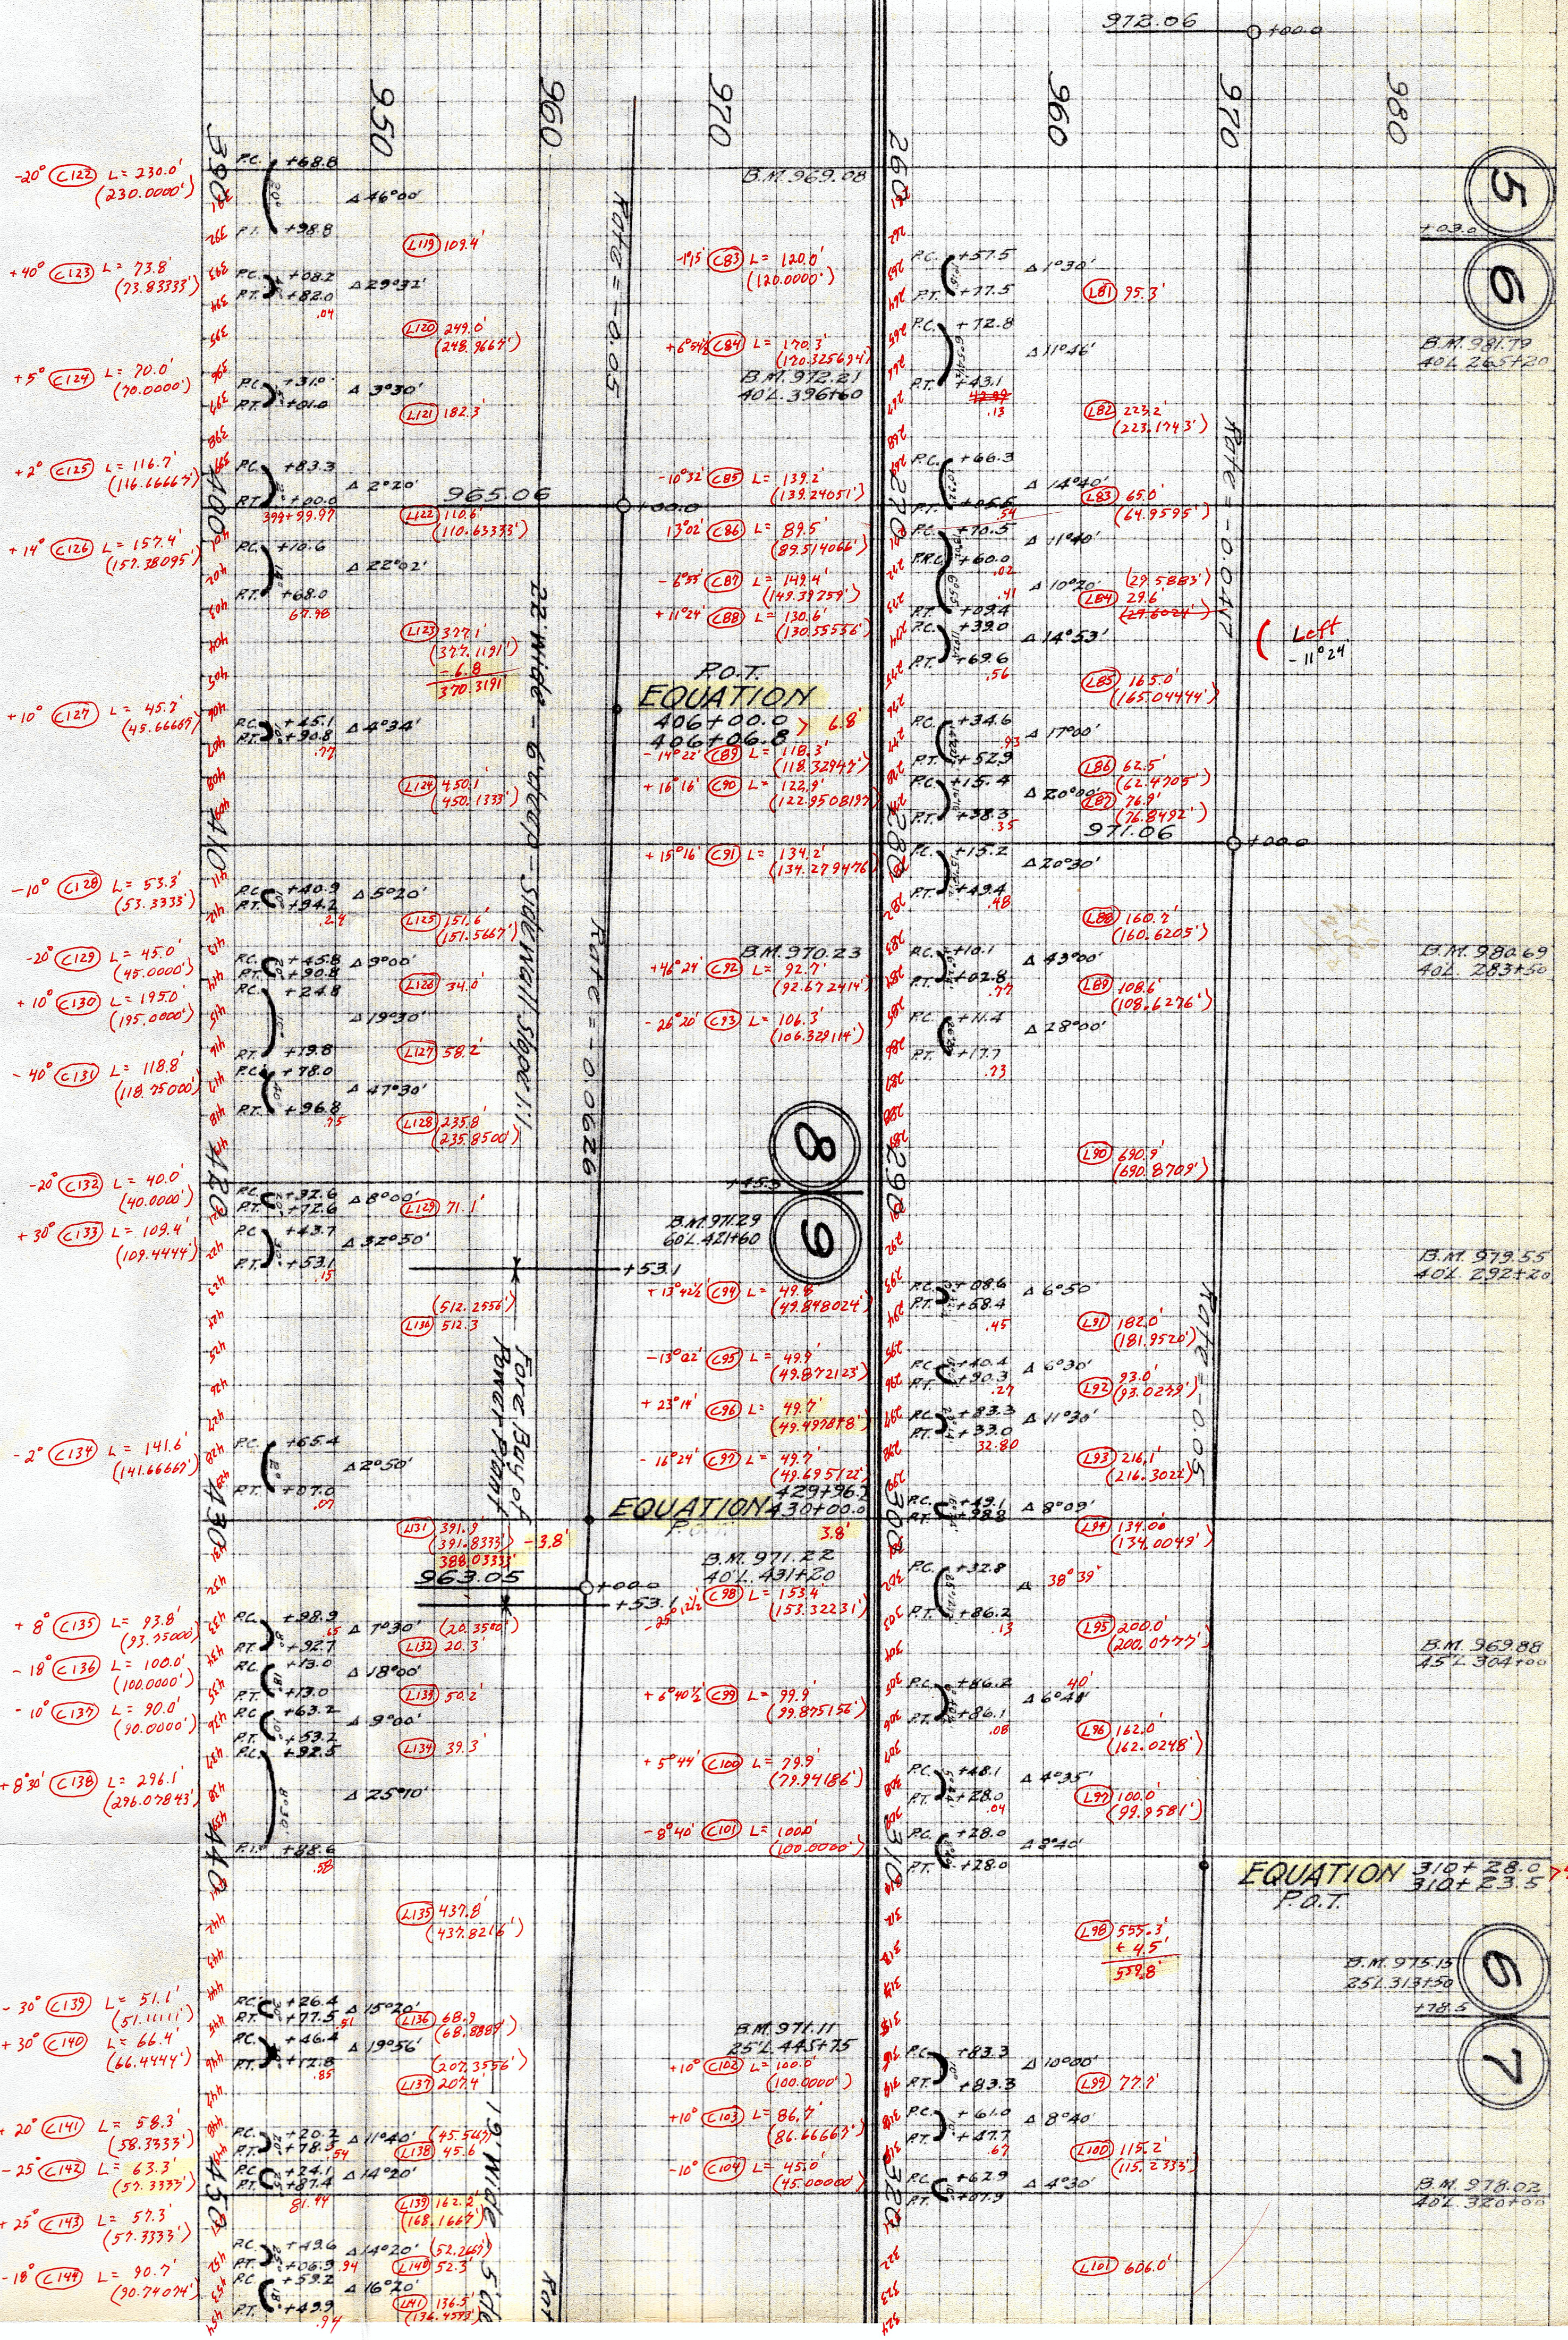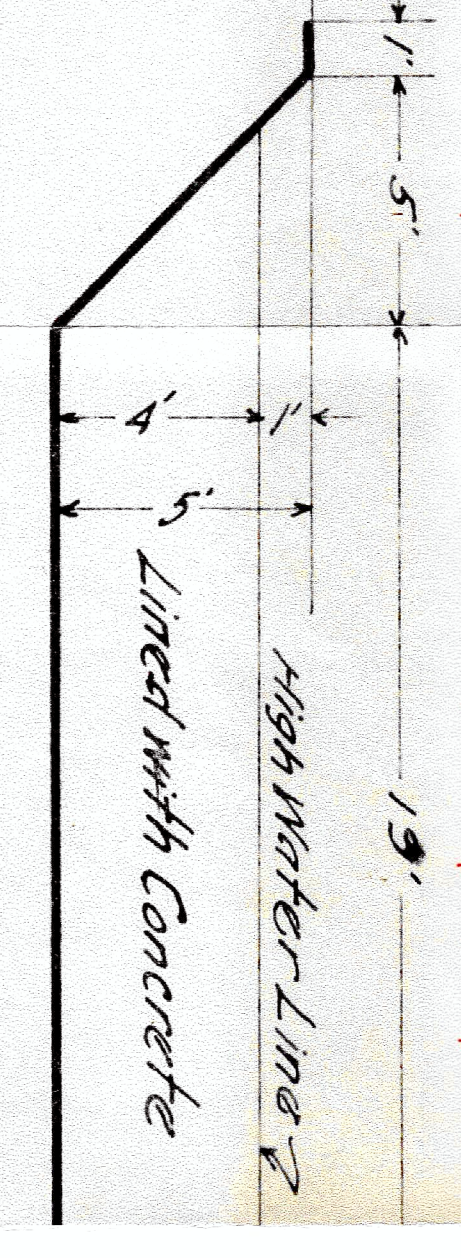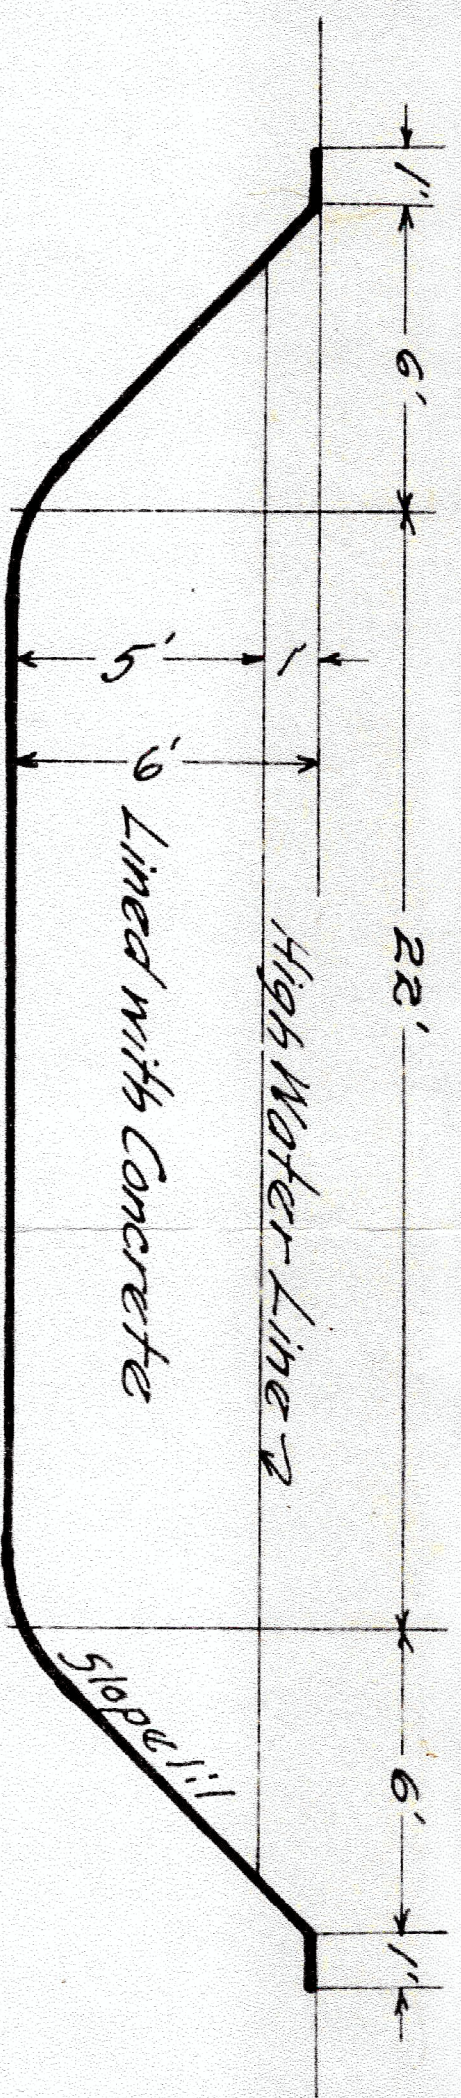

70+00
NAL

RECEIVED
FEB 14 2022
FILE # 7128

PROFILE OF MAIN CANAL — SHEET 2

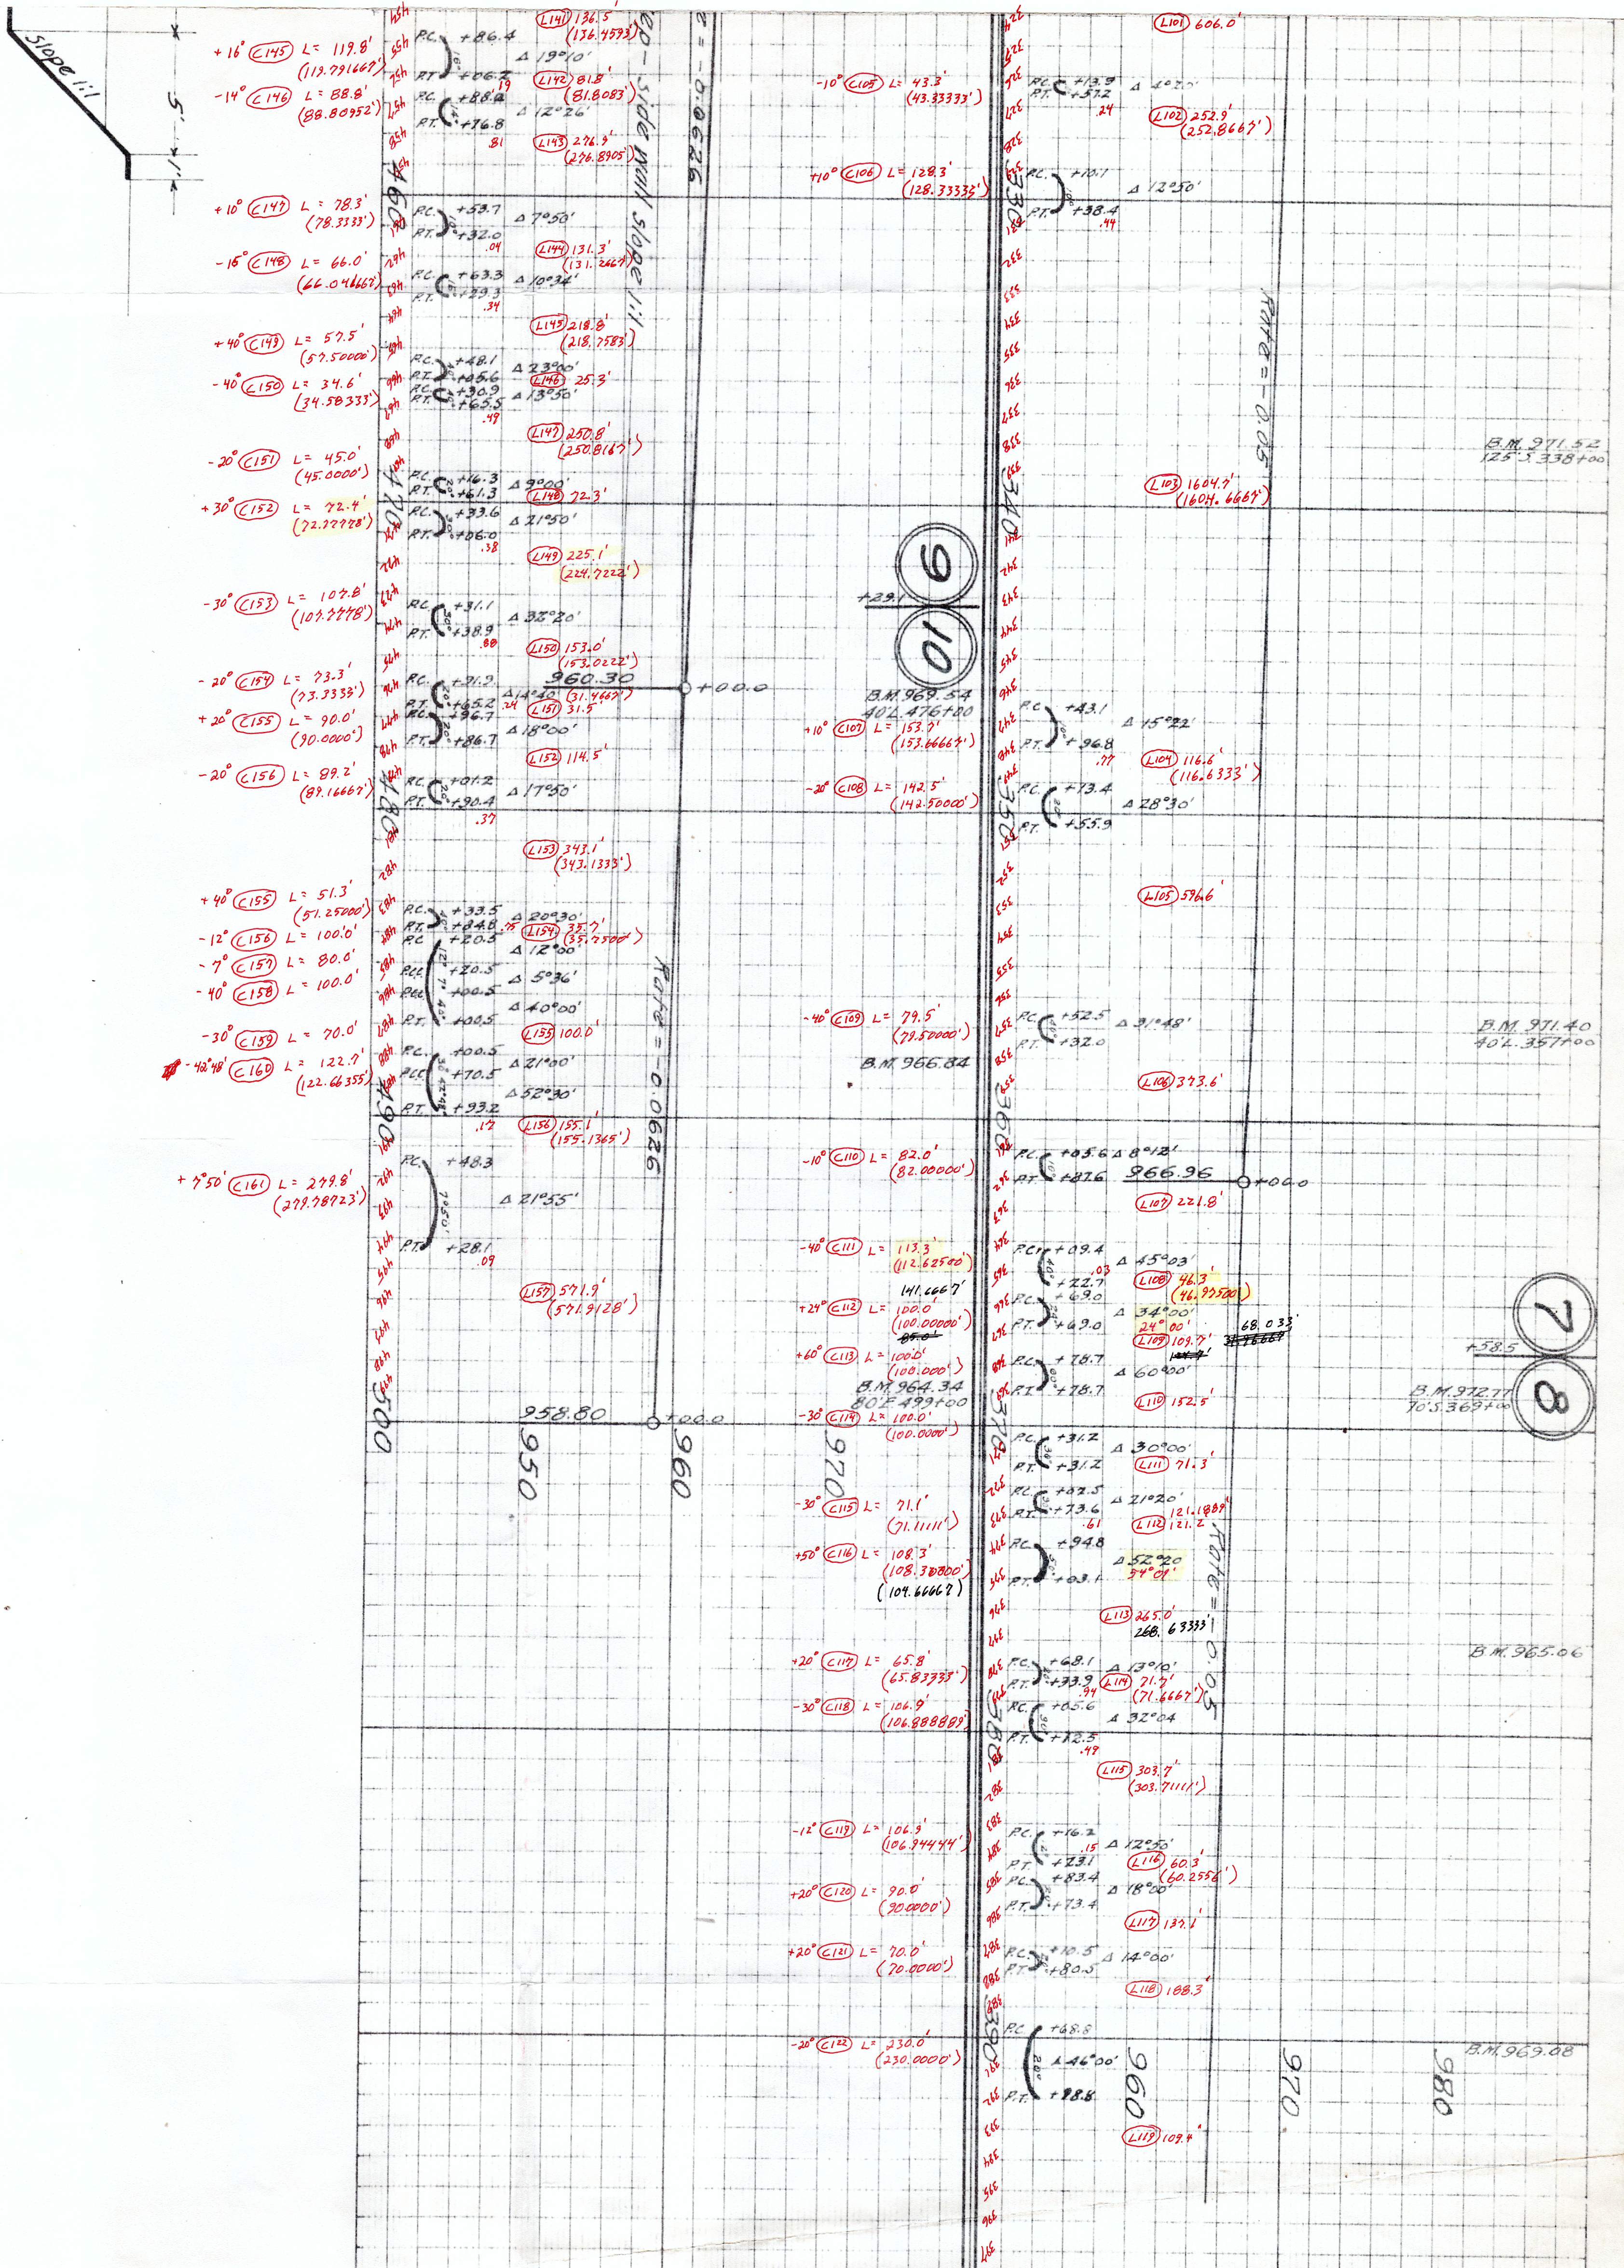

B.M. 971.52
125.3338+00

B.M. 971.40
404.3571+00

B.M. 972.77
70.5369+00

B.M. 965.06

B.M. 969.08











CROSS SECTION OF CANAL--STA. 44+00 TO STA. 422+53.1
Scale 1"=5'

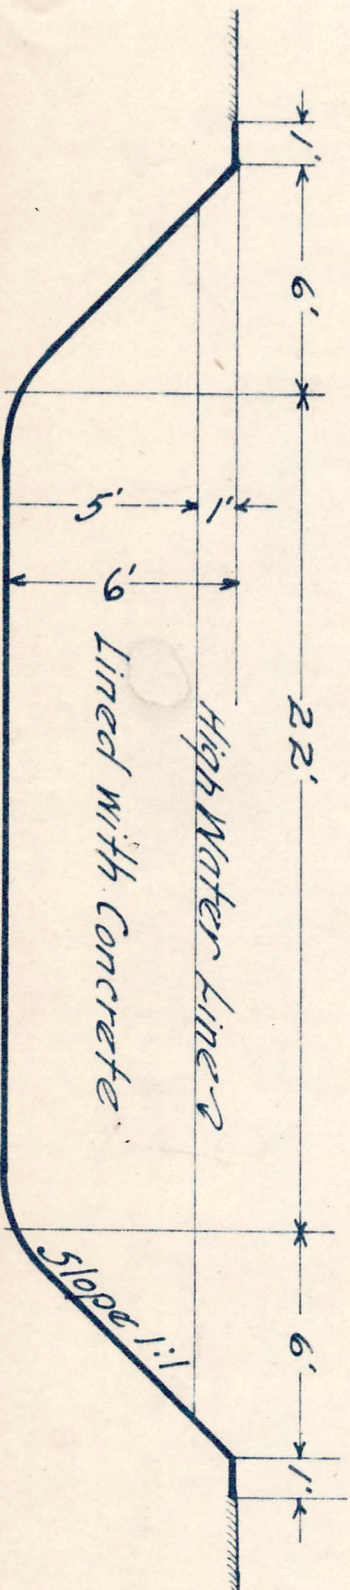


CROSS SECTION OF CANAL
STA. 5+00 TO STA. 34+00
Scale 1"=5'

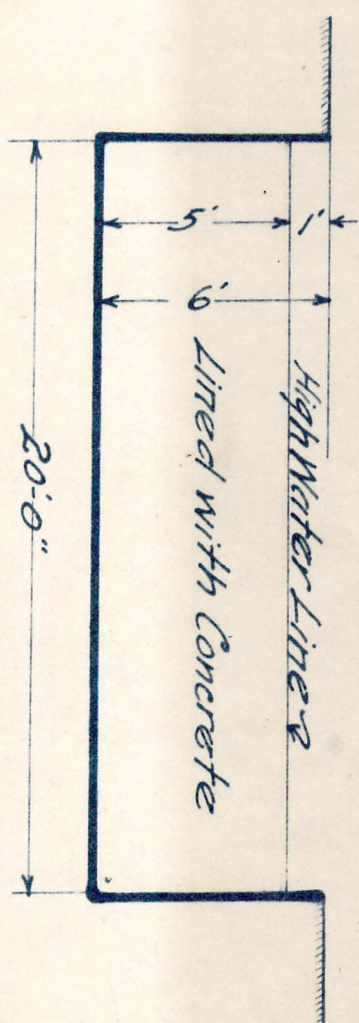

CROSS SECTION OF CANAL
STA. 34+00 TO STA. 44+00
Scale 1"=5'

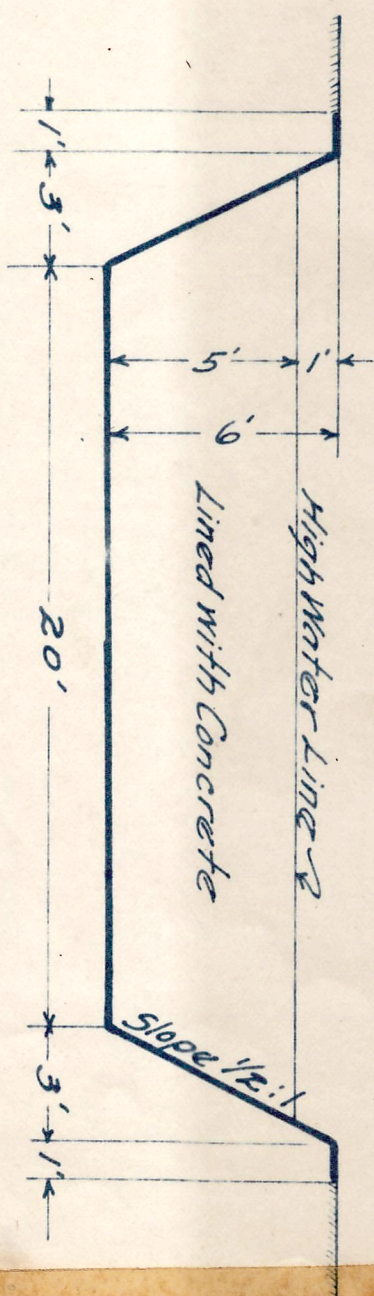


RECEIVED
FEB 14 2022
FILE # 7128

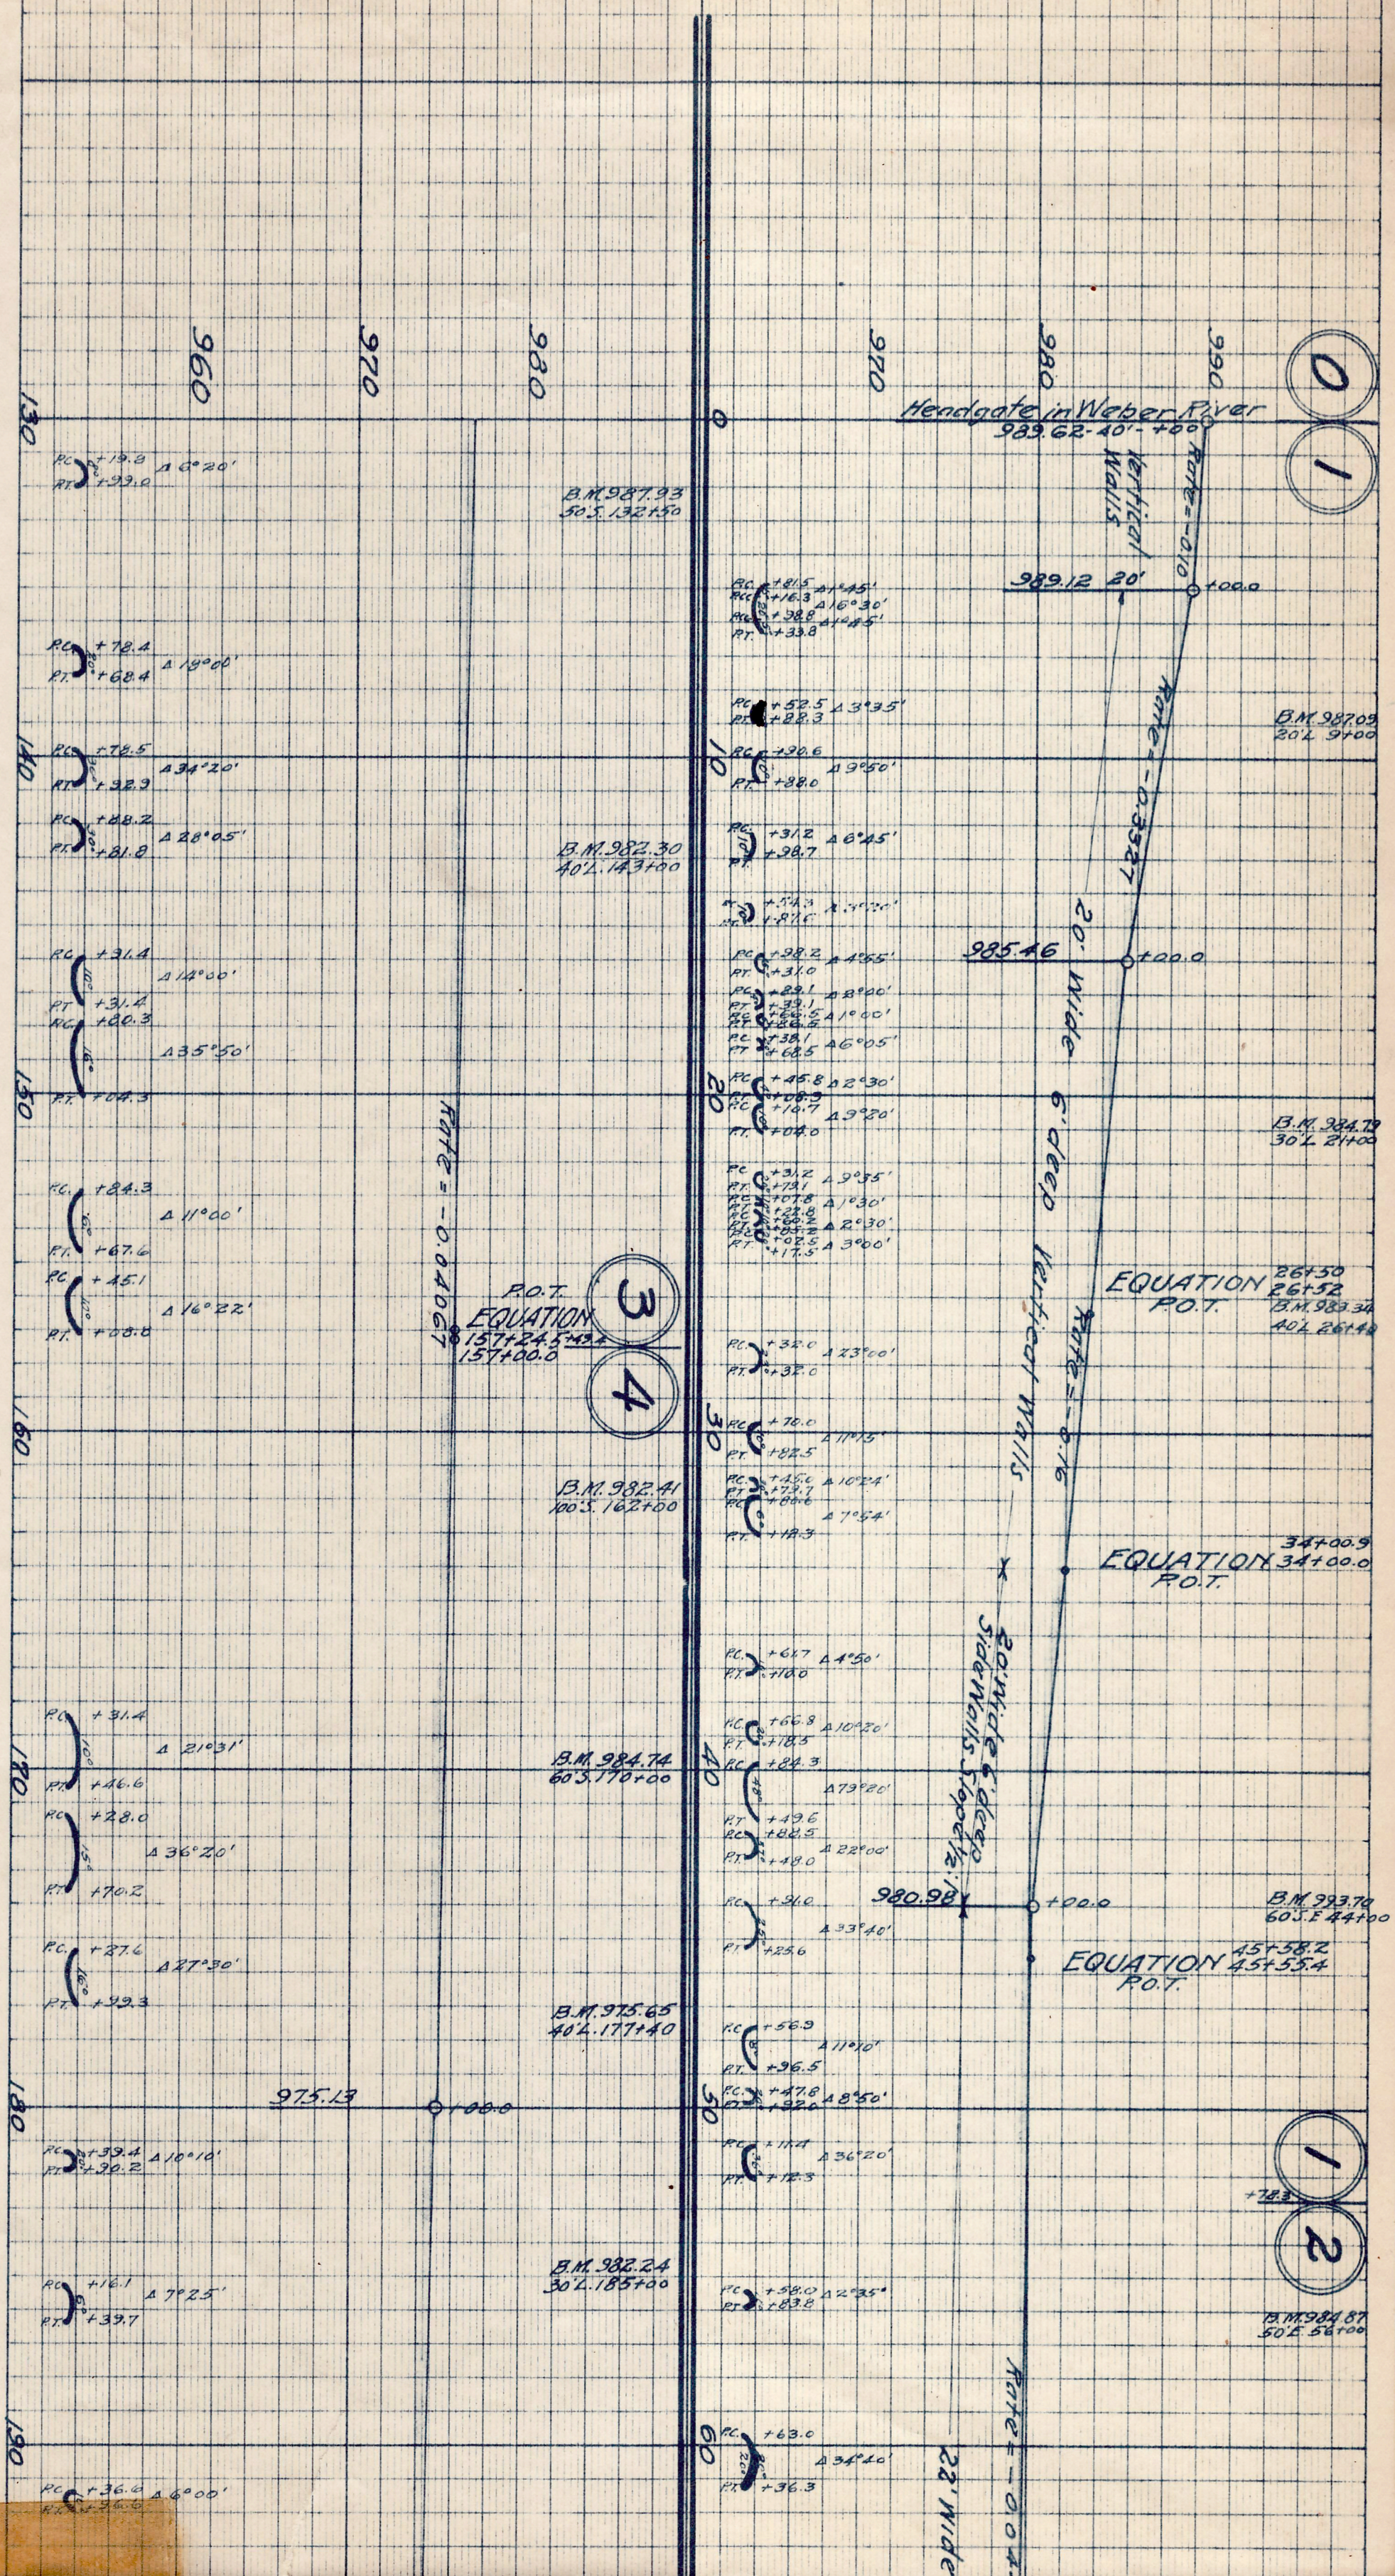


PROFILE OF GRADE LINE OF MAIN CANAL THE DAVIS & WEBER COUNTIES CANAL COMPANY


Comprising 2 Sheets
Note: This profile was copied, Aug. 1919,
from a profile made by Mr. Bostaph
in the year 1912. It shows the Grade
Line of the Main Canal from Sta. 0+00
at the Head-gates to Sta. 500+00 at the
terminus or point of division into laterals

RECEIVED
FEB 14 2022
FILE # 7128

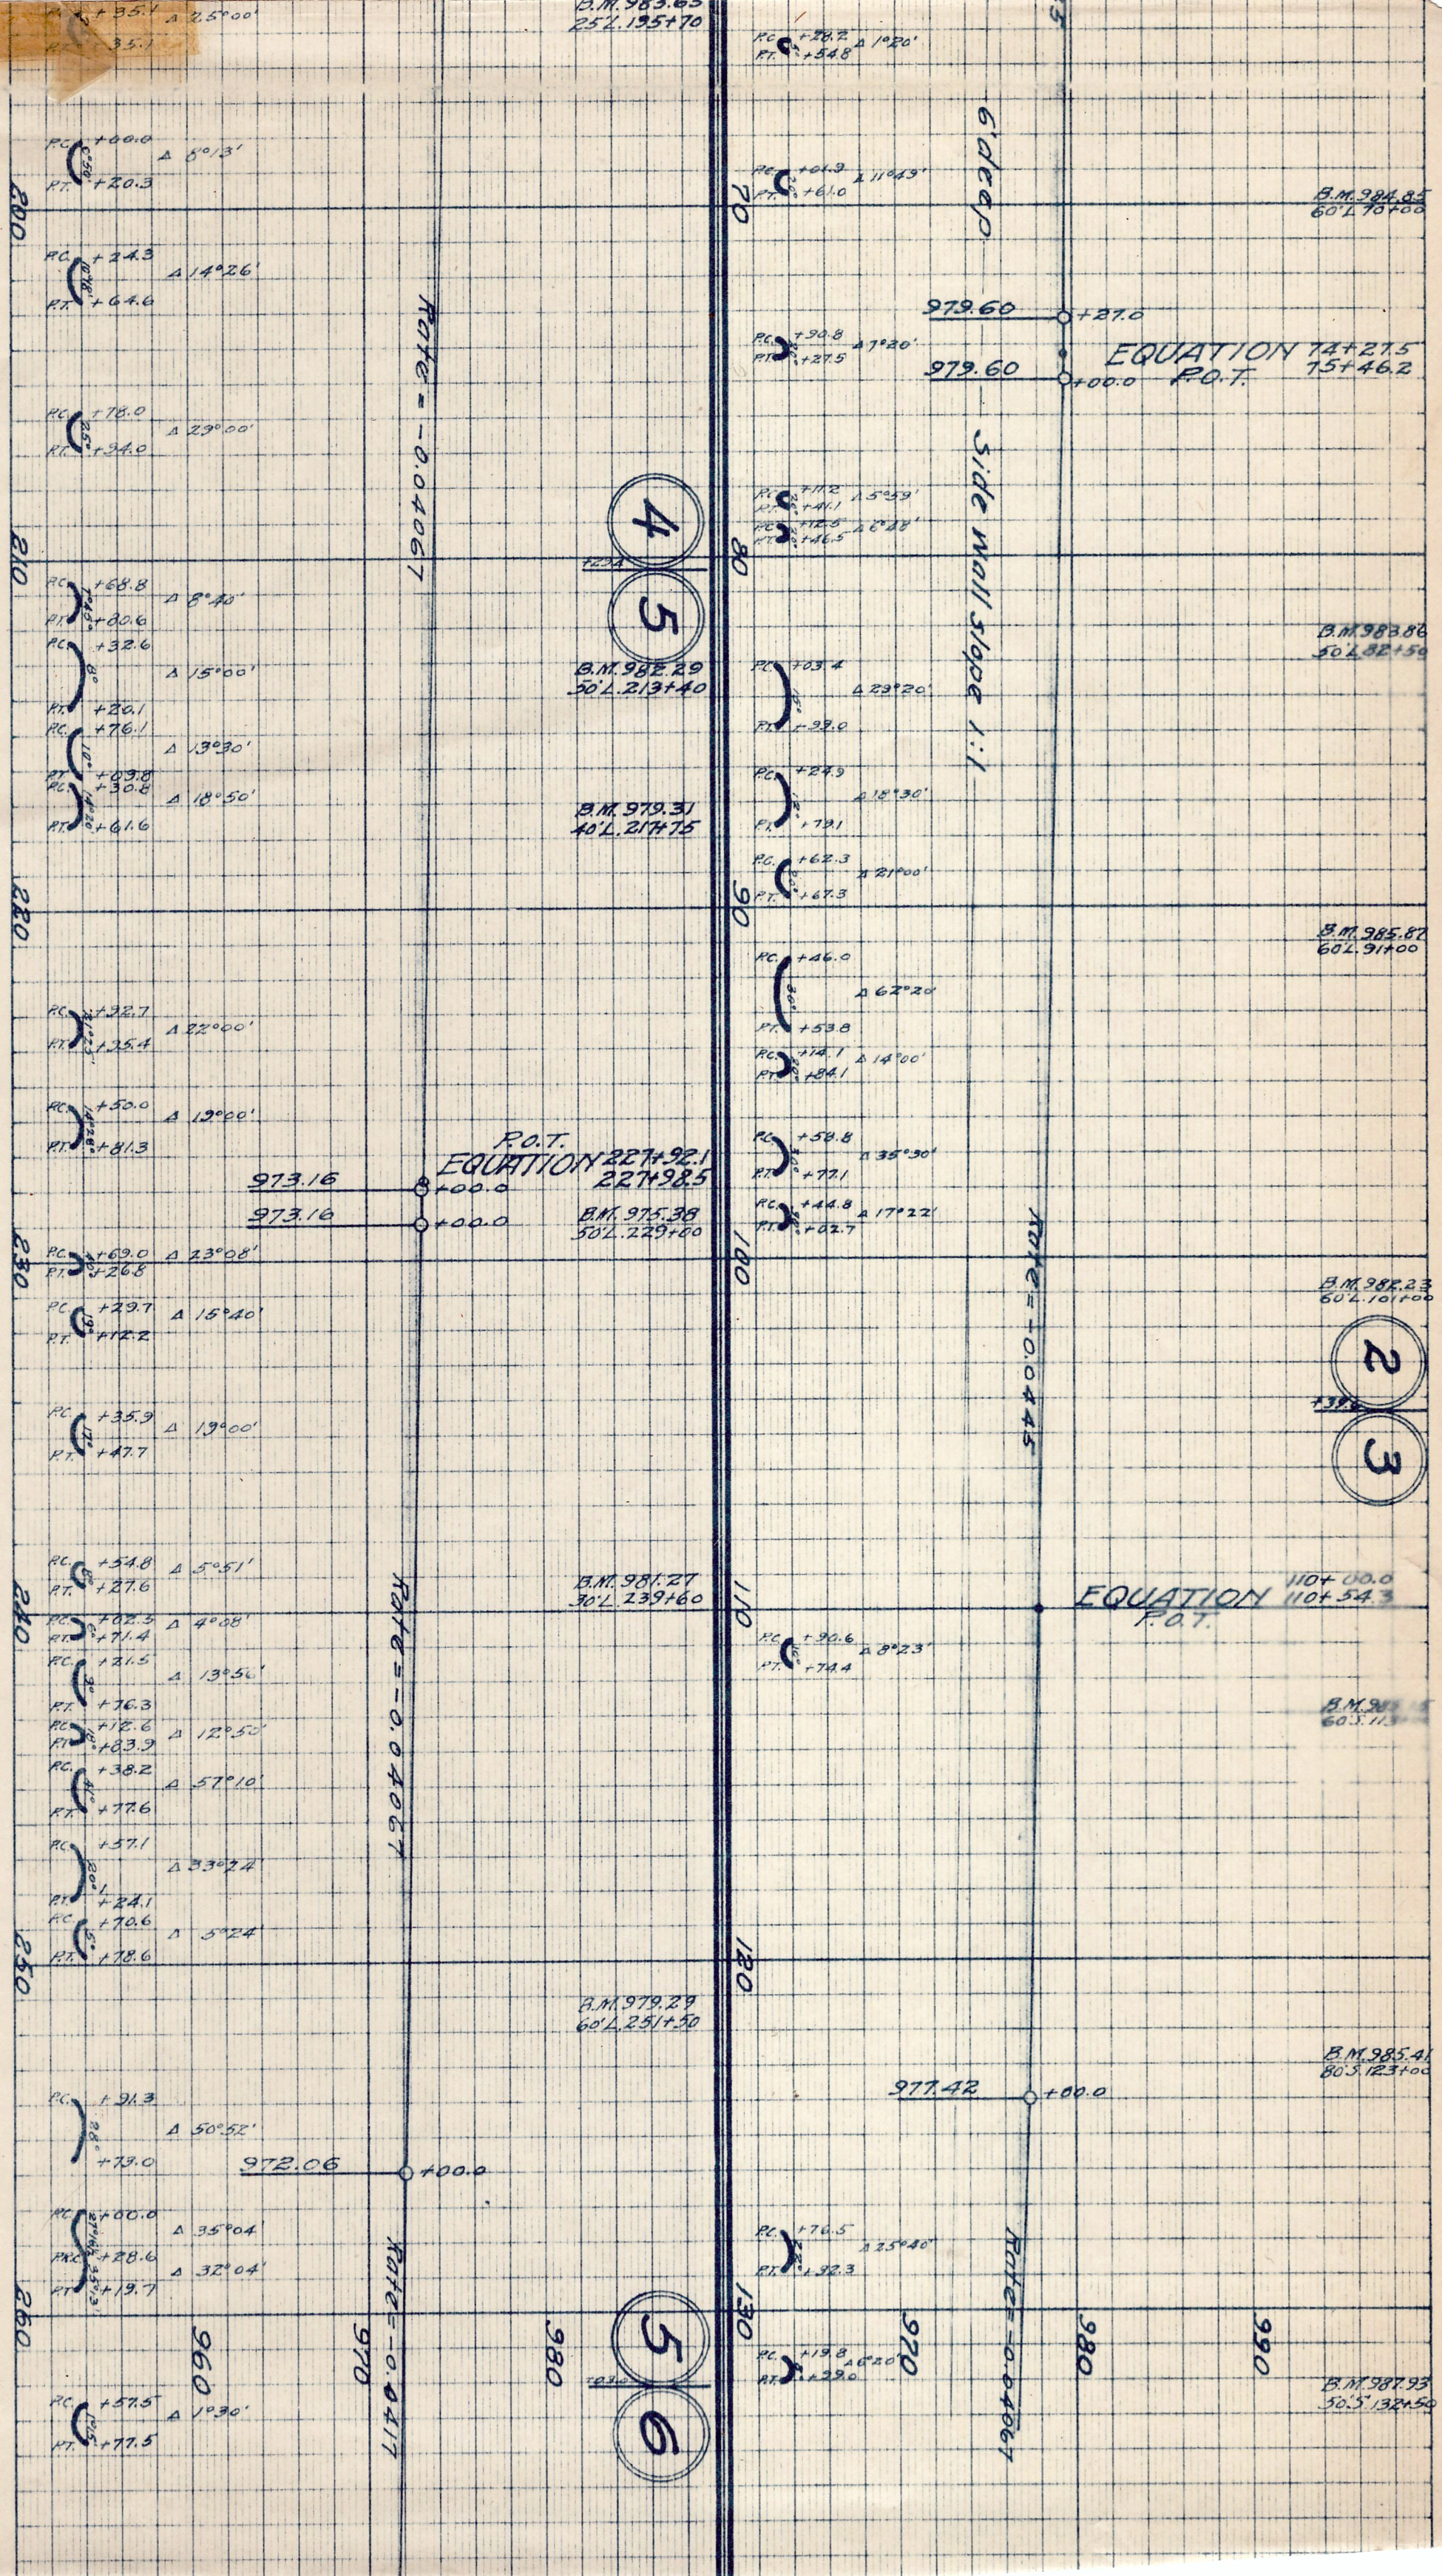


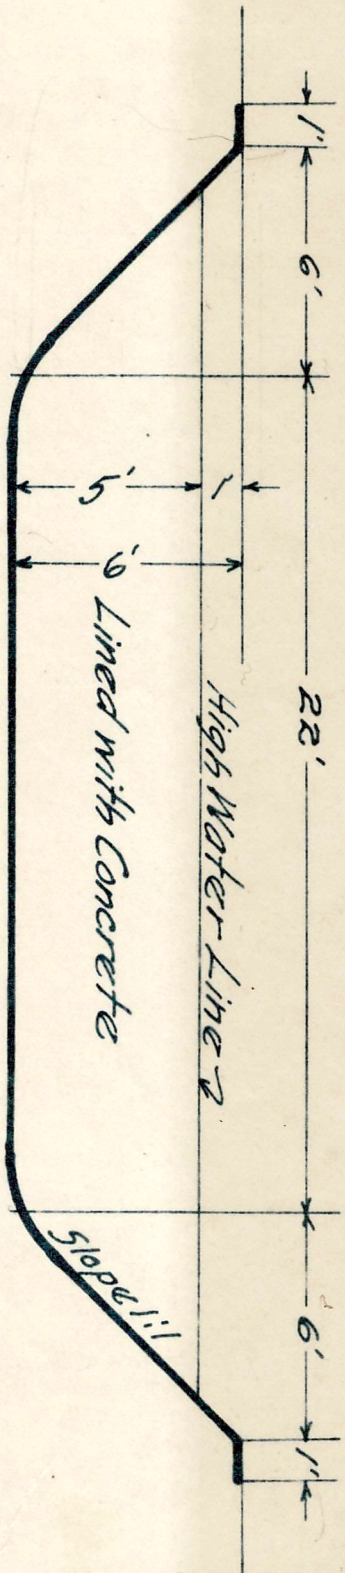

CROSS SECTION OF CANAL
STA. 44+00 TO STA. 422+53.1
Scale 1"=5'

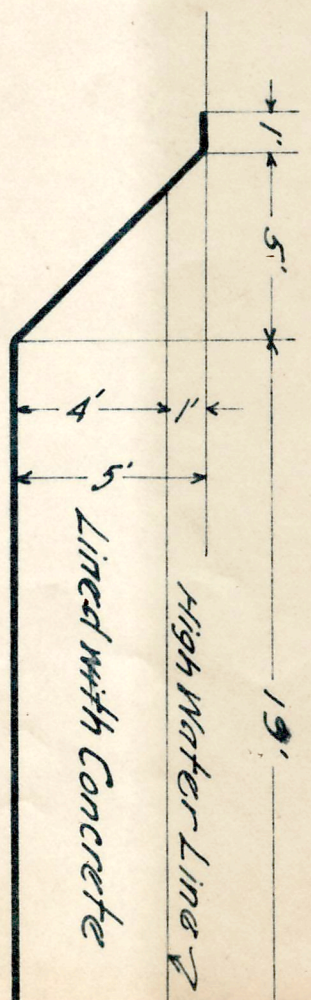

CROSS SECTION OF CANAL
STA. 432+53.1 TO STA. 5
Scale 1"=5'

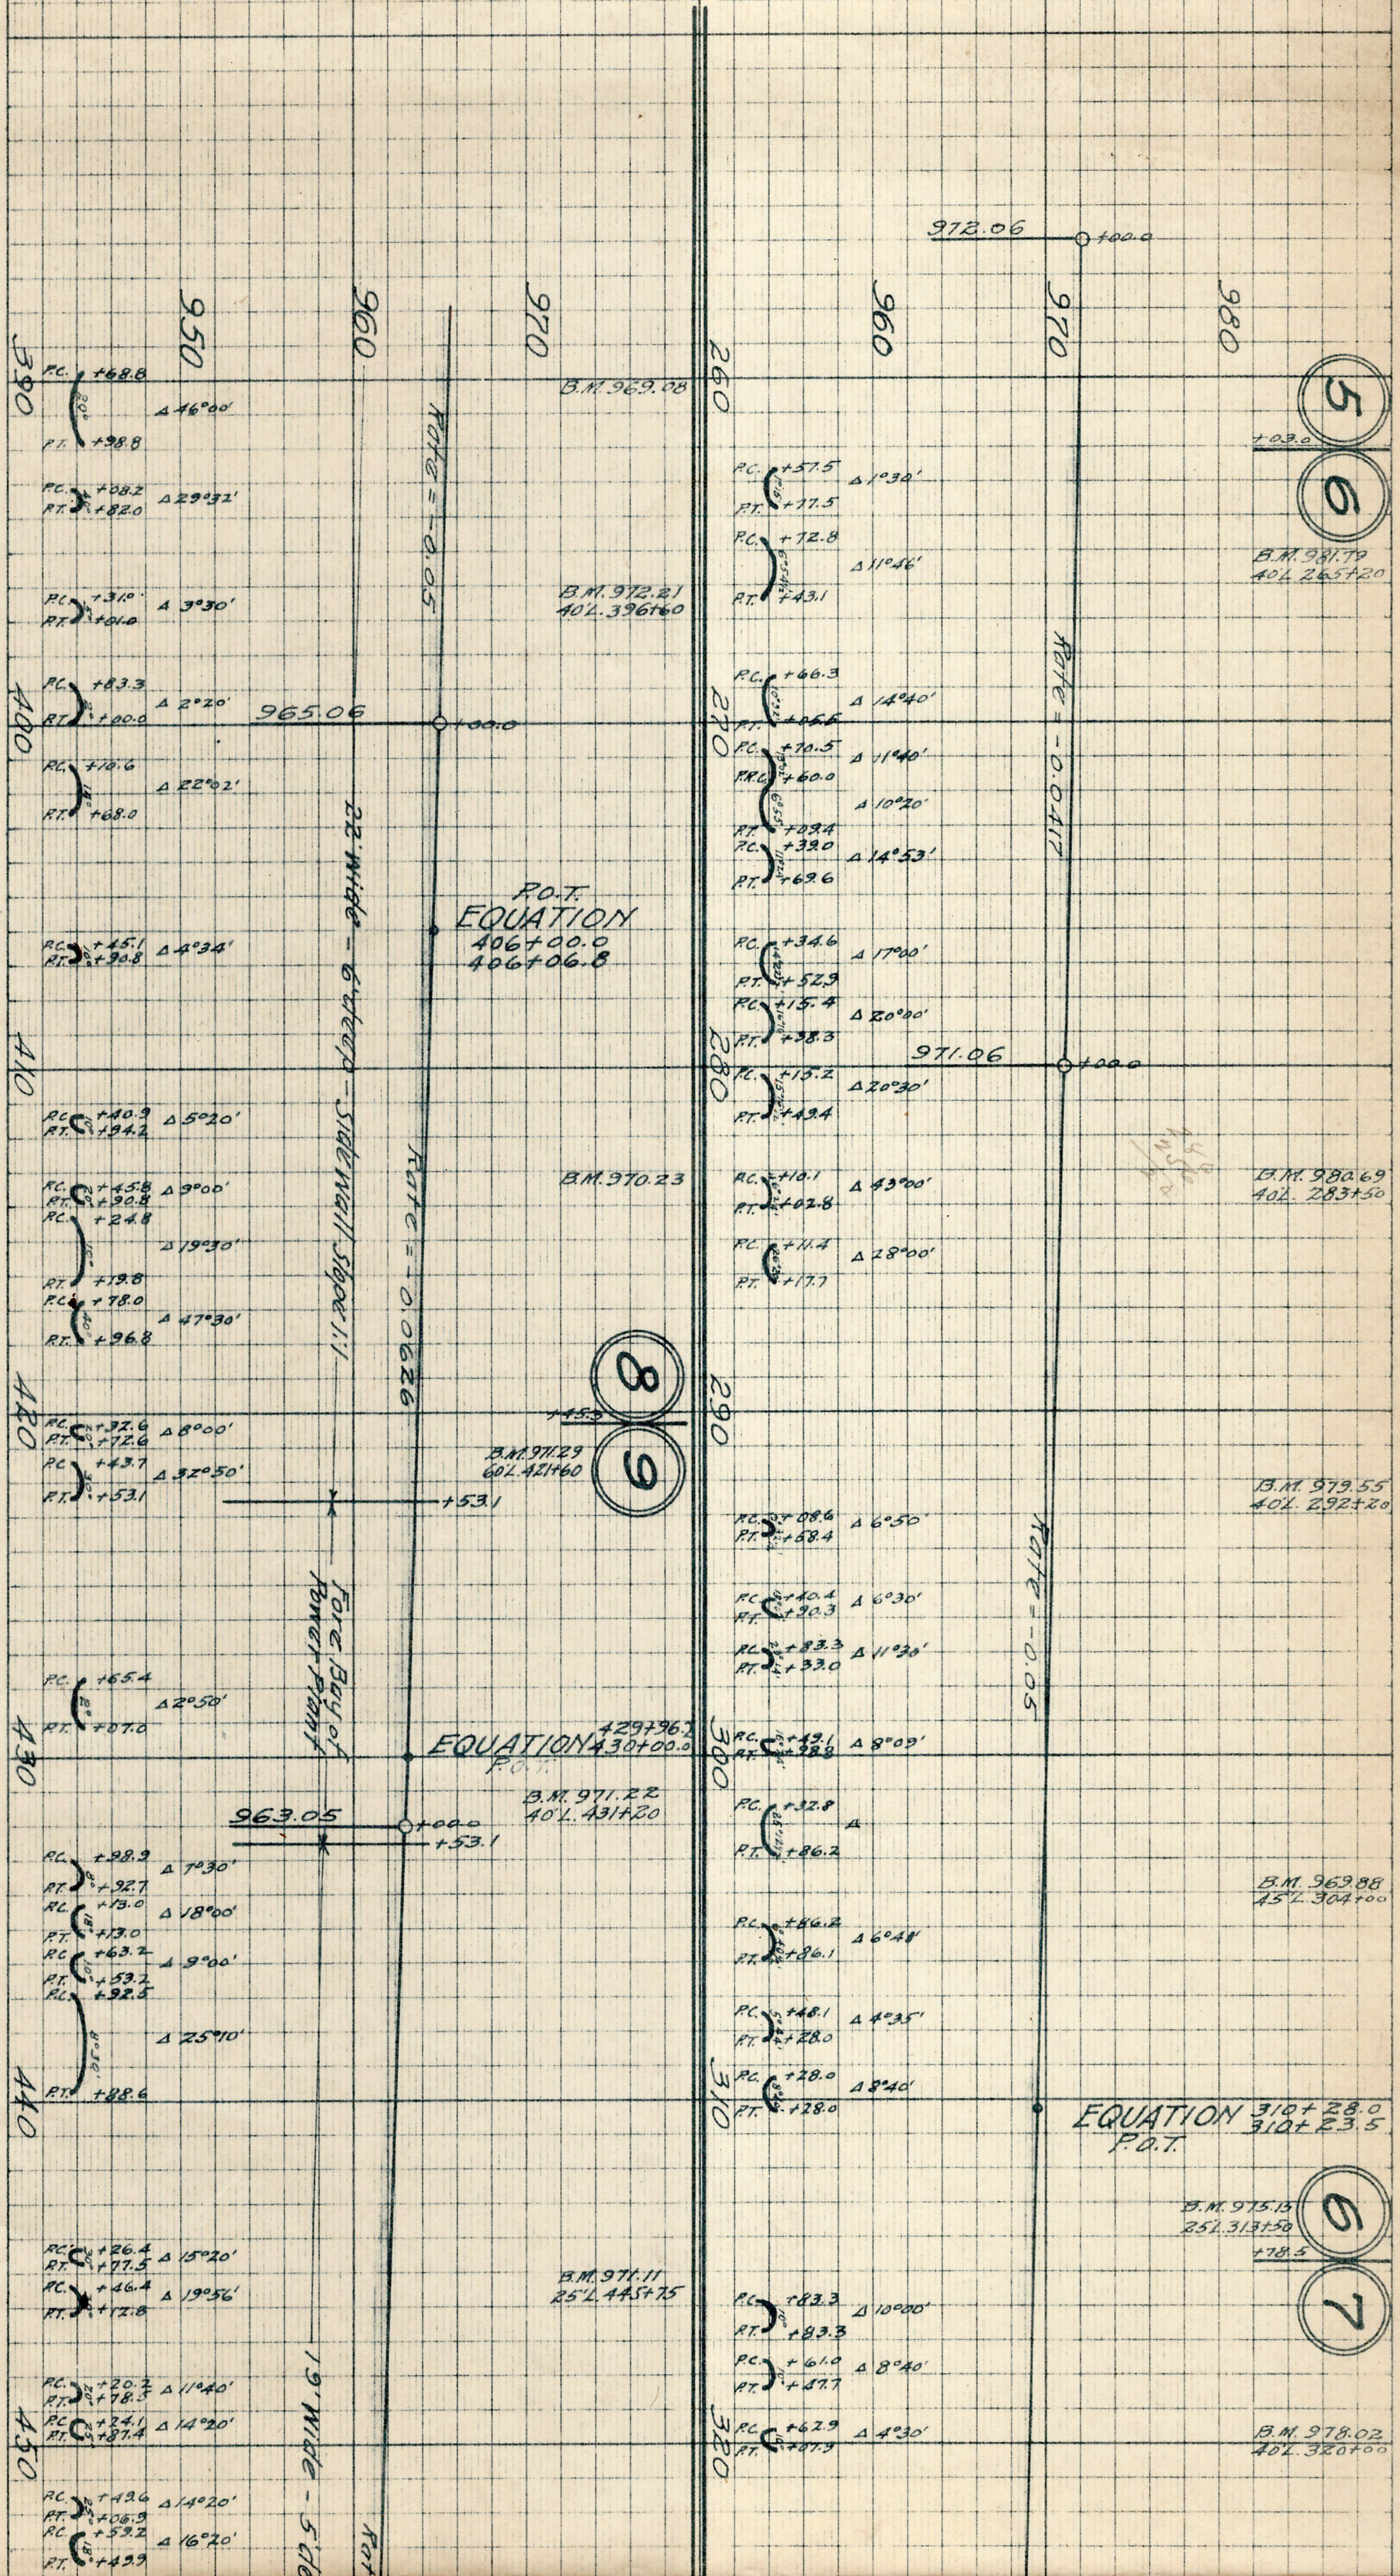

RECEIVED
FEB 14 2022
FILE # 7128